PLAN SHOWING THE PROPOSED RESIDENTIAL BUILDING IN PLOT No. 2&3. SURVEY No. 260/2A1B BLOCK No. – DOOR No. – IN S.V. KOIL STREET IN OTTERY EXTENSION IN VANDALORE VILLAGE FOR MR. VIJAYA RAGHAVAN. KATAN KULATHUR D.T.P. SCALE 1:8'-0" OR 1:100

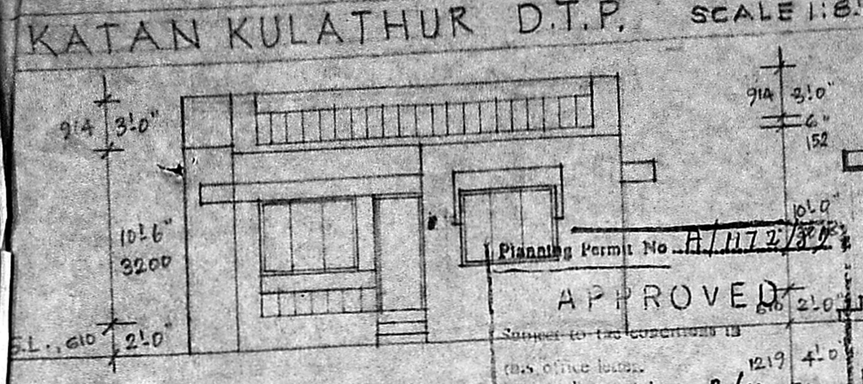

FRONT ELEVATION.

Planning Permit No. A/11371/89 Dt. 20/11/89
APPROVED
Subject to the conditions in this office letter.
A/11371/89 Dt. 20/11/89
O/C. T. 20/11/89.
FOR MEMBER SECRETARY
MADRAS METROPOLITAN DEVELOPMENT AUTHORITY

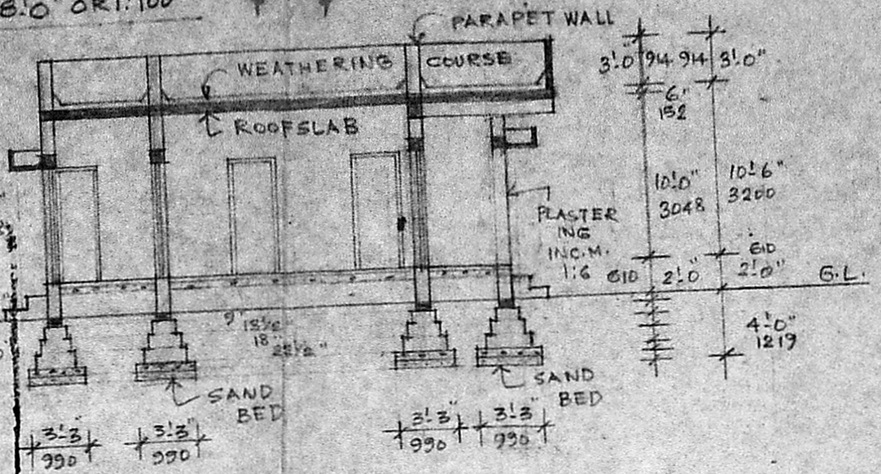

SECTION ON A.B.

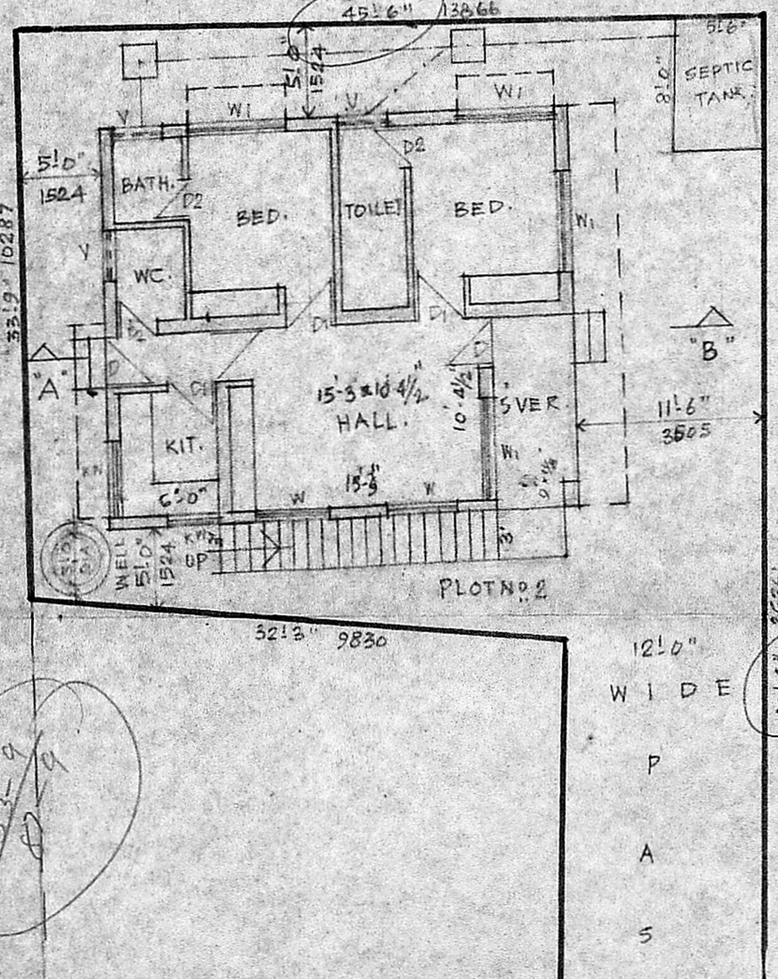

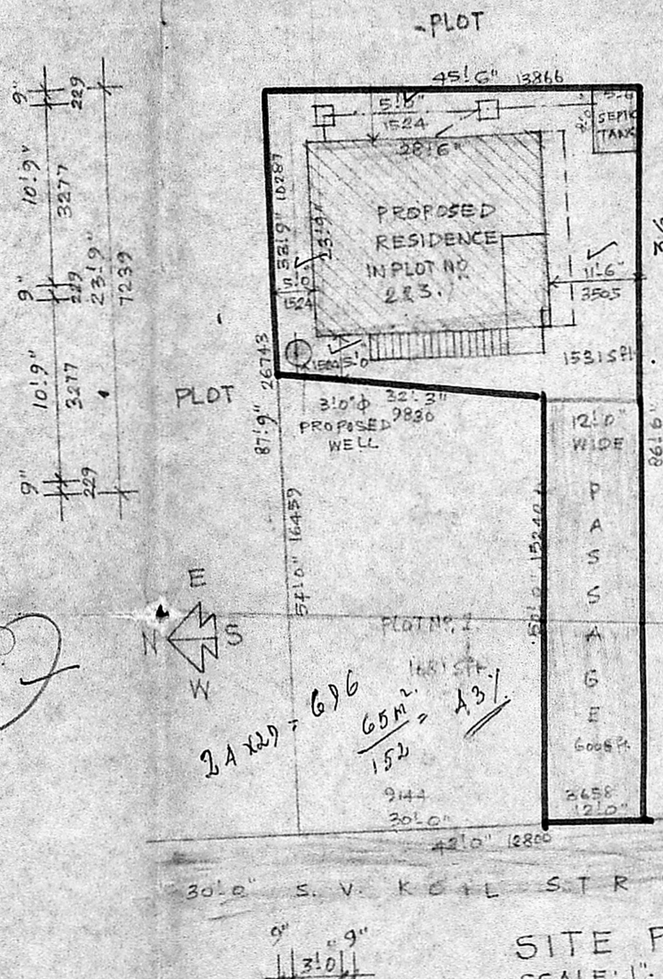

SITE PLAN.
SCALE: 1"=16'-0" OR 1:200

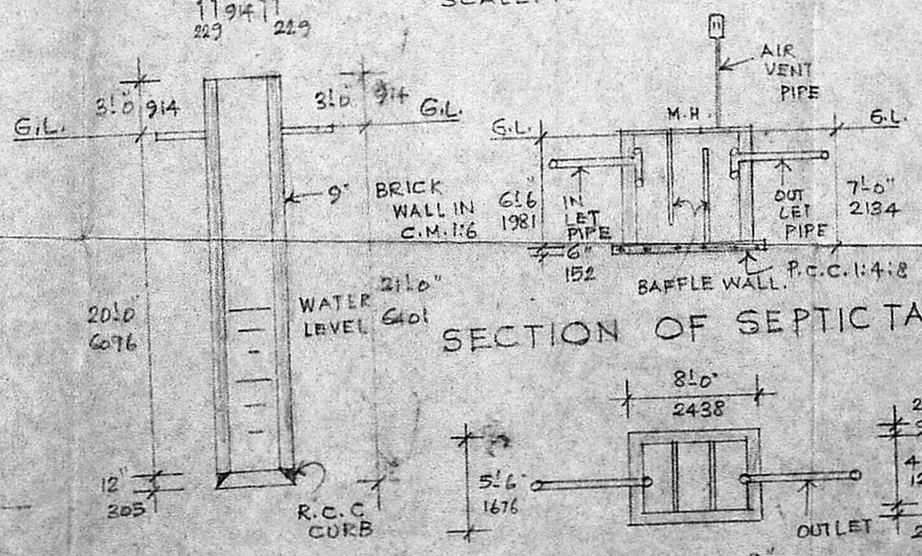

SECTION OF SEPTIC TANK.

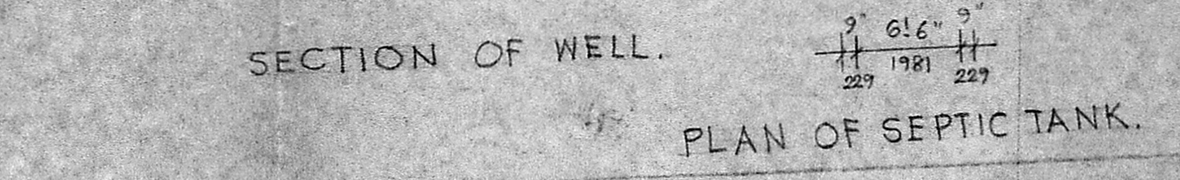

PLAN.

SECTION OF WELL.

PLAN OF SEPTIC TANK.

Scrutiny plan
A/11371/89
15/9/89.

S. RANGAN, D.C.E.E.,
CONSULTING CIVIL ENGINEER AND
LICENSED SURVEYOR
CORPORATION OF MADRAS AND AMBATTUR TOWNSHIP
1, AVADANAM PARVEEN FIRST LANE
CHOOLAI, MADRAS - 600 112

SCHEDULE OF JOINERY

DOOR D.	FLUSH DOOR	3'-0"x7'-0" 914x2134
DOOR D1.	" "	3'-0"x7'-0" 914x2134
DOOR D2.	FLUSH DOOR	2'-6"x7'-0" 762x2134
WINDOW W.	GLAZED WINDOW	4'-6"x4'-6" 1372x1372
WINDOW W1.	" "	6'-0"x4'-6" 1829x1372
WINDOW KW.	" "	4'-6"x3'-0" 1372x914
WINDOW KW.	" "	3'-0"x3'-0" 914x914
VENTILATOR V.	"	VENTILATOR 3'-0"x2'-0" 914x610

AREA STATEMENT

EXTENT OF THE PLOT :- 2131 SQ.FT.
2&3.

PROPOSED RESIDENCE PLINTH AREA :- 677 SQ.FT.

COLOUR INDEX

PROPOSAL SHOWN THUS.
BOUNDARY SHOWN THUS.
ROADS SHOWN THUS.

SCALE :- 1"=8'-0" OR 1:100 | JOB No. :- 1008
DATED :- 25:10:88 | DRG No. :- 1008
DRN BY :- | CHED BY :-

OWNER SIGNATURE.

P. Mohan Rao, D.C.E.
LICENSED SURVEYOR
CORPORATION OF MADRAS
REG. NO. 14
AMBATTUR TOWN SHIP
ALANDUR MUNICIPALITY
CONSULTING ENGINEER & CONTRACTORS
Office: 15 MADLEY ROAD
T. NAGAR. MADRAS-600 017

LICENSE VALID UP TO 30/6/90