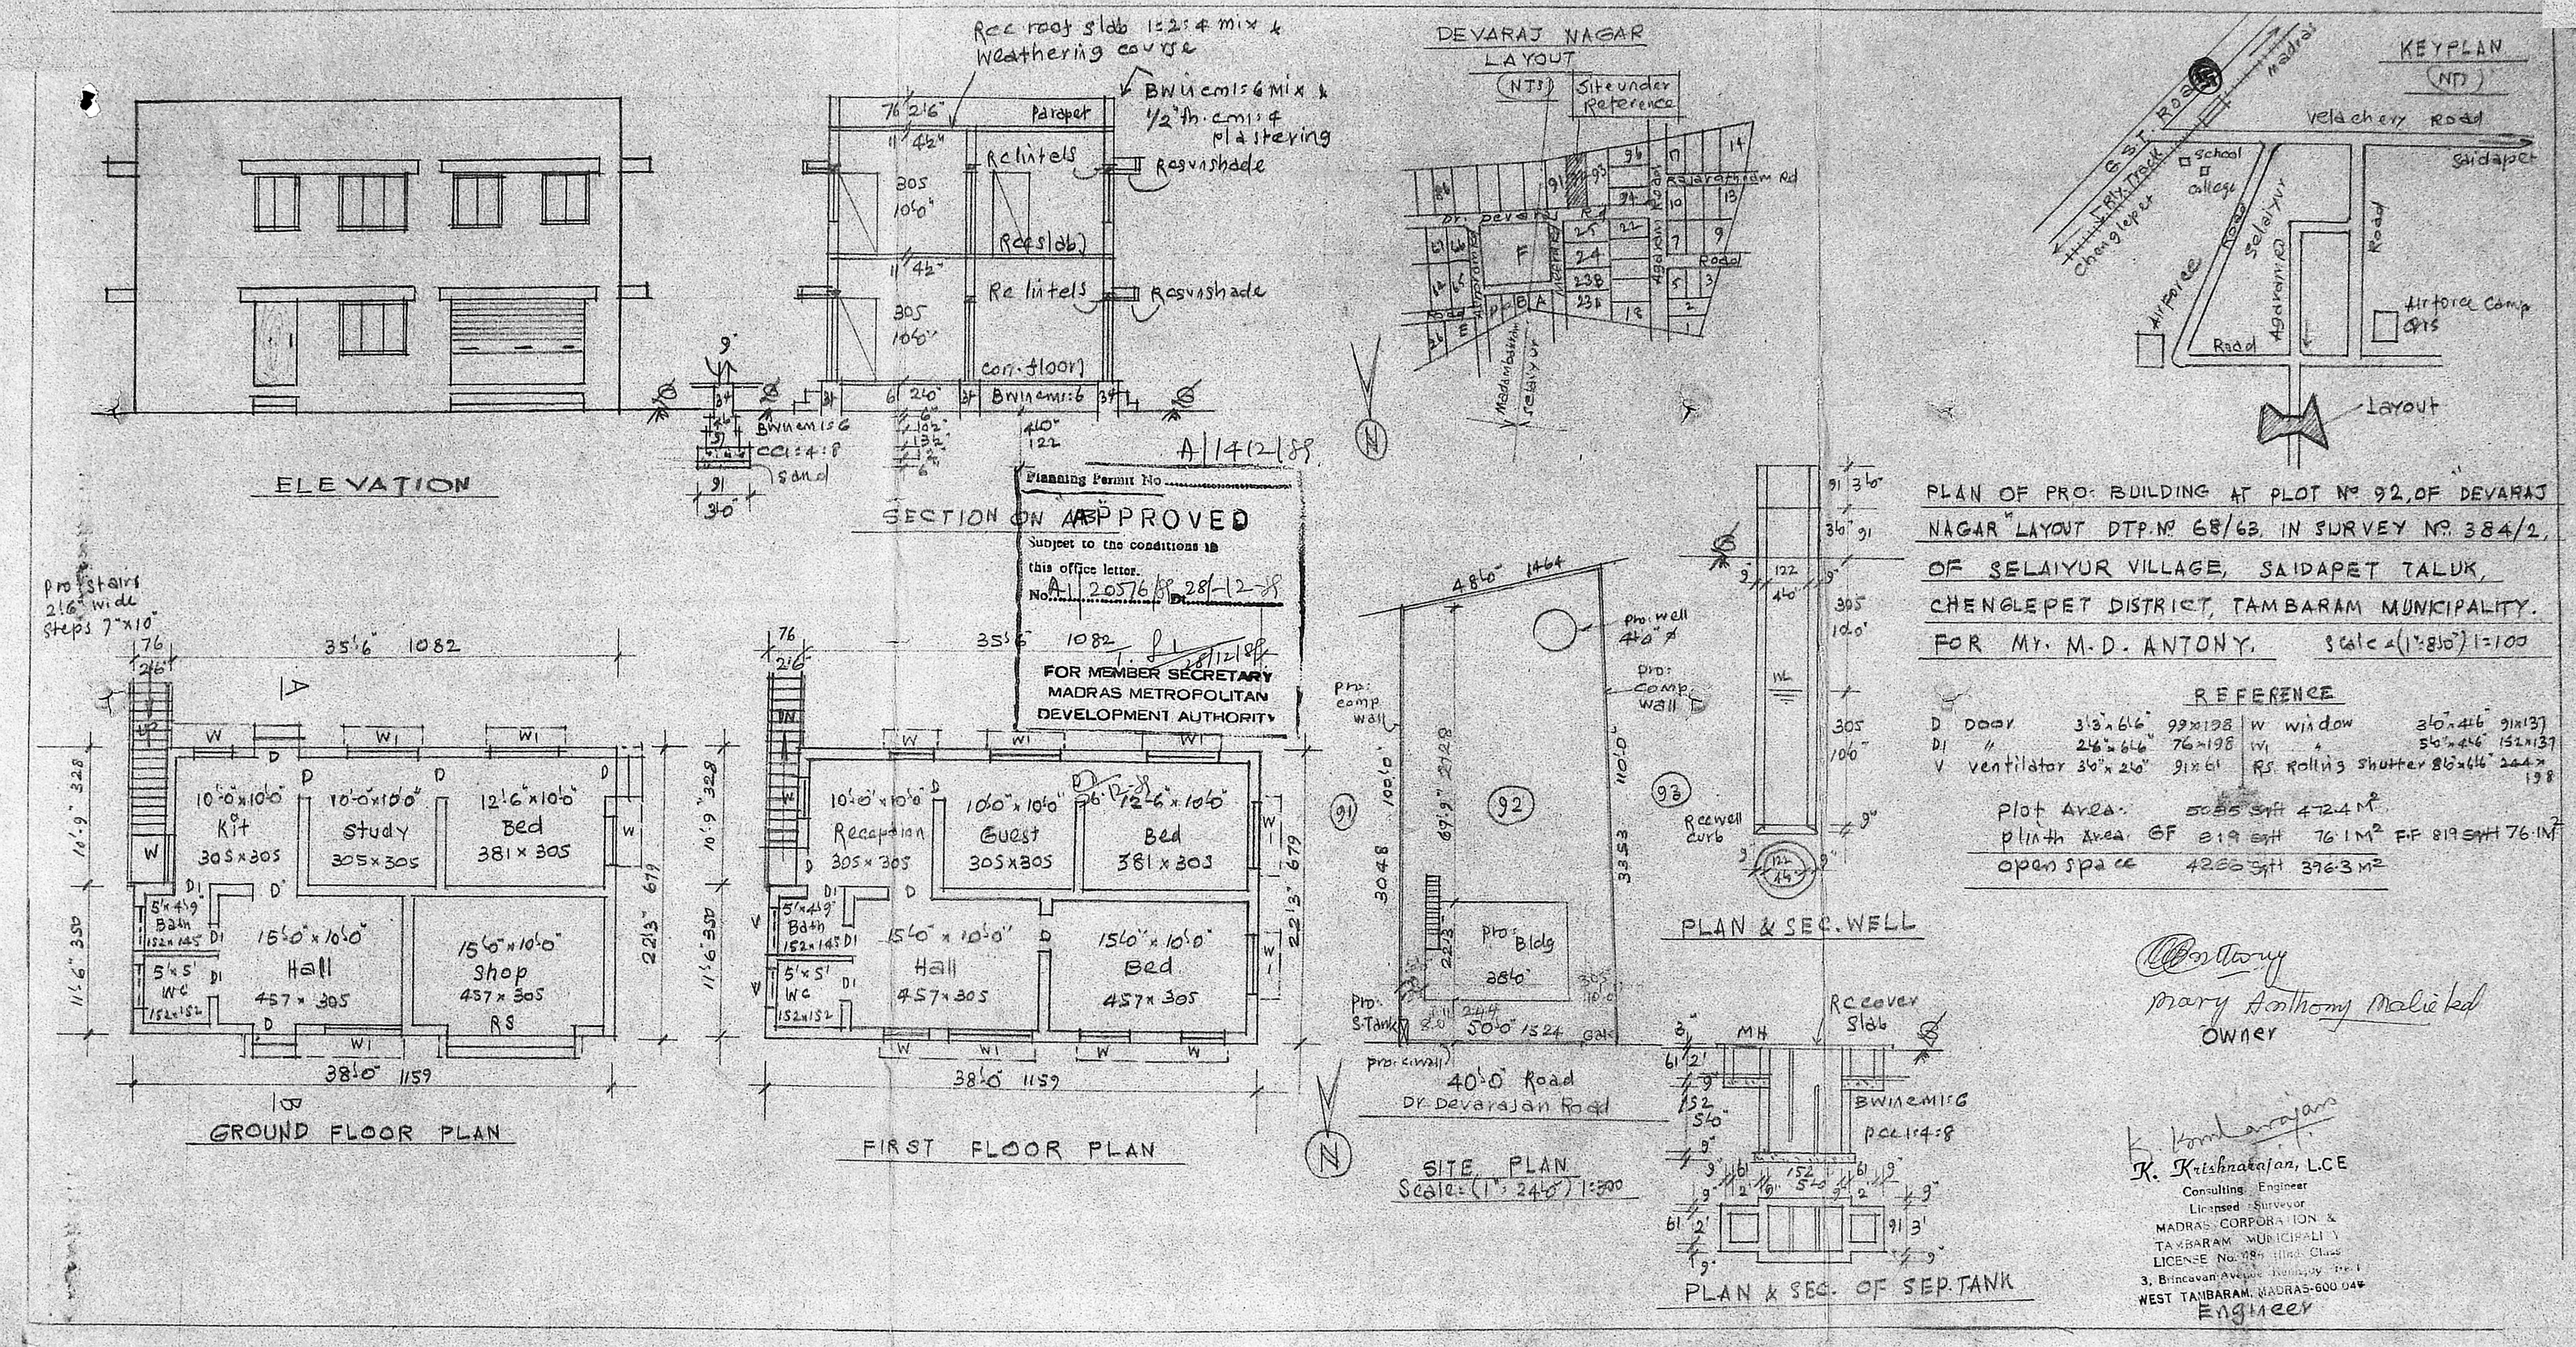

PLAN OF PRO. BUILDING AT PLOT No. 92, OF "DEVARAJ NAGAR" LAYOUT DTP. No. 68/63, IN SURVEY No. 384/2, OF SELAIYUR VILLAGE, SAIDAPET TALUK, CHENGLEPET DISTRICT, TAMBARAM MUNICIPALITY. FOR Mr. M.D. ANTONY. Scale (1" = 8'0") 1:100

REFERENCE

D	Door	3'3"x6'6"	99x198	W	window	3'0"x4'6"	91x137
D1	"	2'6"x6'6"	76x198	W1	"	5'0"x4'6"	152x137
V	ventilator	3'0"x2'0"	91x61	RS	Rolling shutter	8'0"x6'6"	244x198

Plot Area	5085 sqft	472.4 M²	
plinth Area GF	819 sqft	76.1 M²	F.F 819 sqft 76.1 M²
open space	4266 sqft	396.3 M²	

Mary Anthony Malieked
Owner

K. Krishnarajan, L.C.E
Consulting Engineer
Licensed Surveyor
MADRAS CORPORATION & TAMBARAM MUNICIPALITY
LICENSE No. 486 IInd Class
3, Brincavan Avenue, Kennedy Tr. 1
WEST TAMBARAM, MADRAS-600 044
Engineer