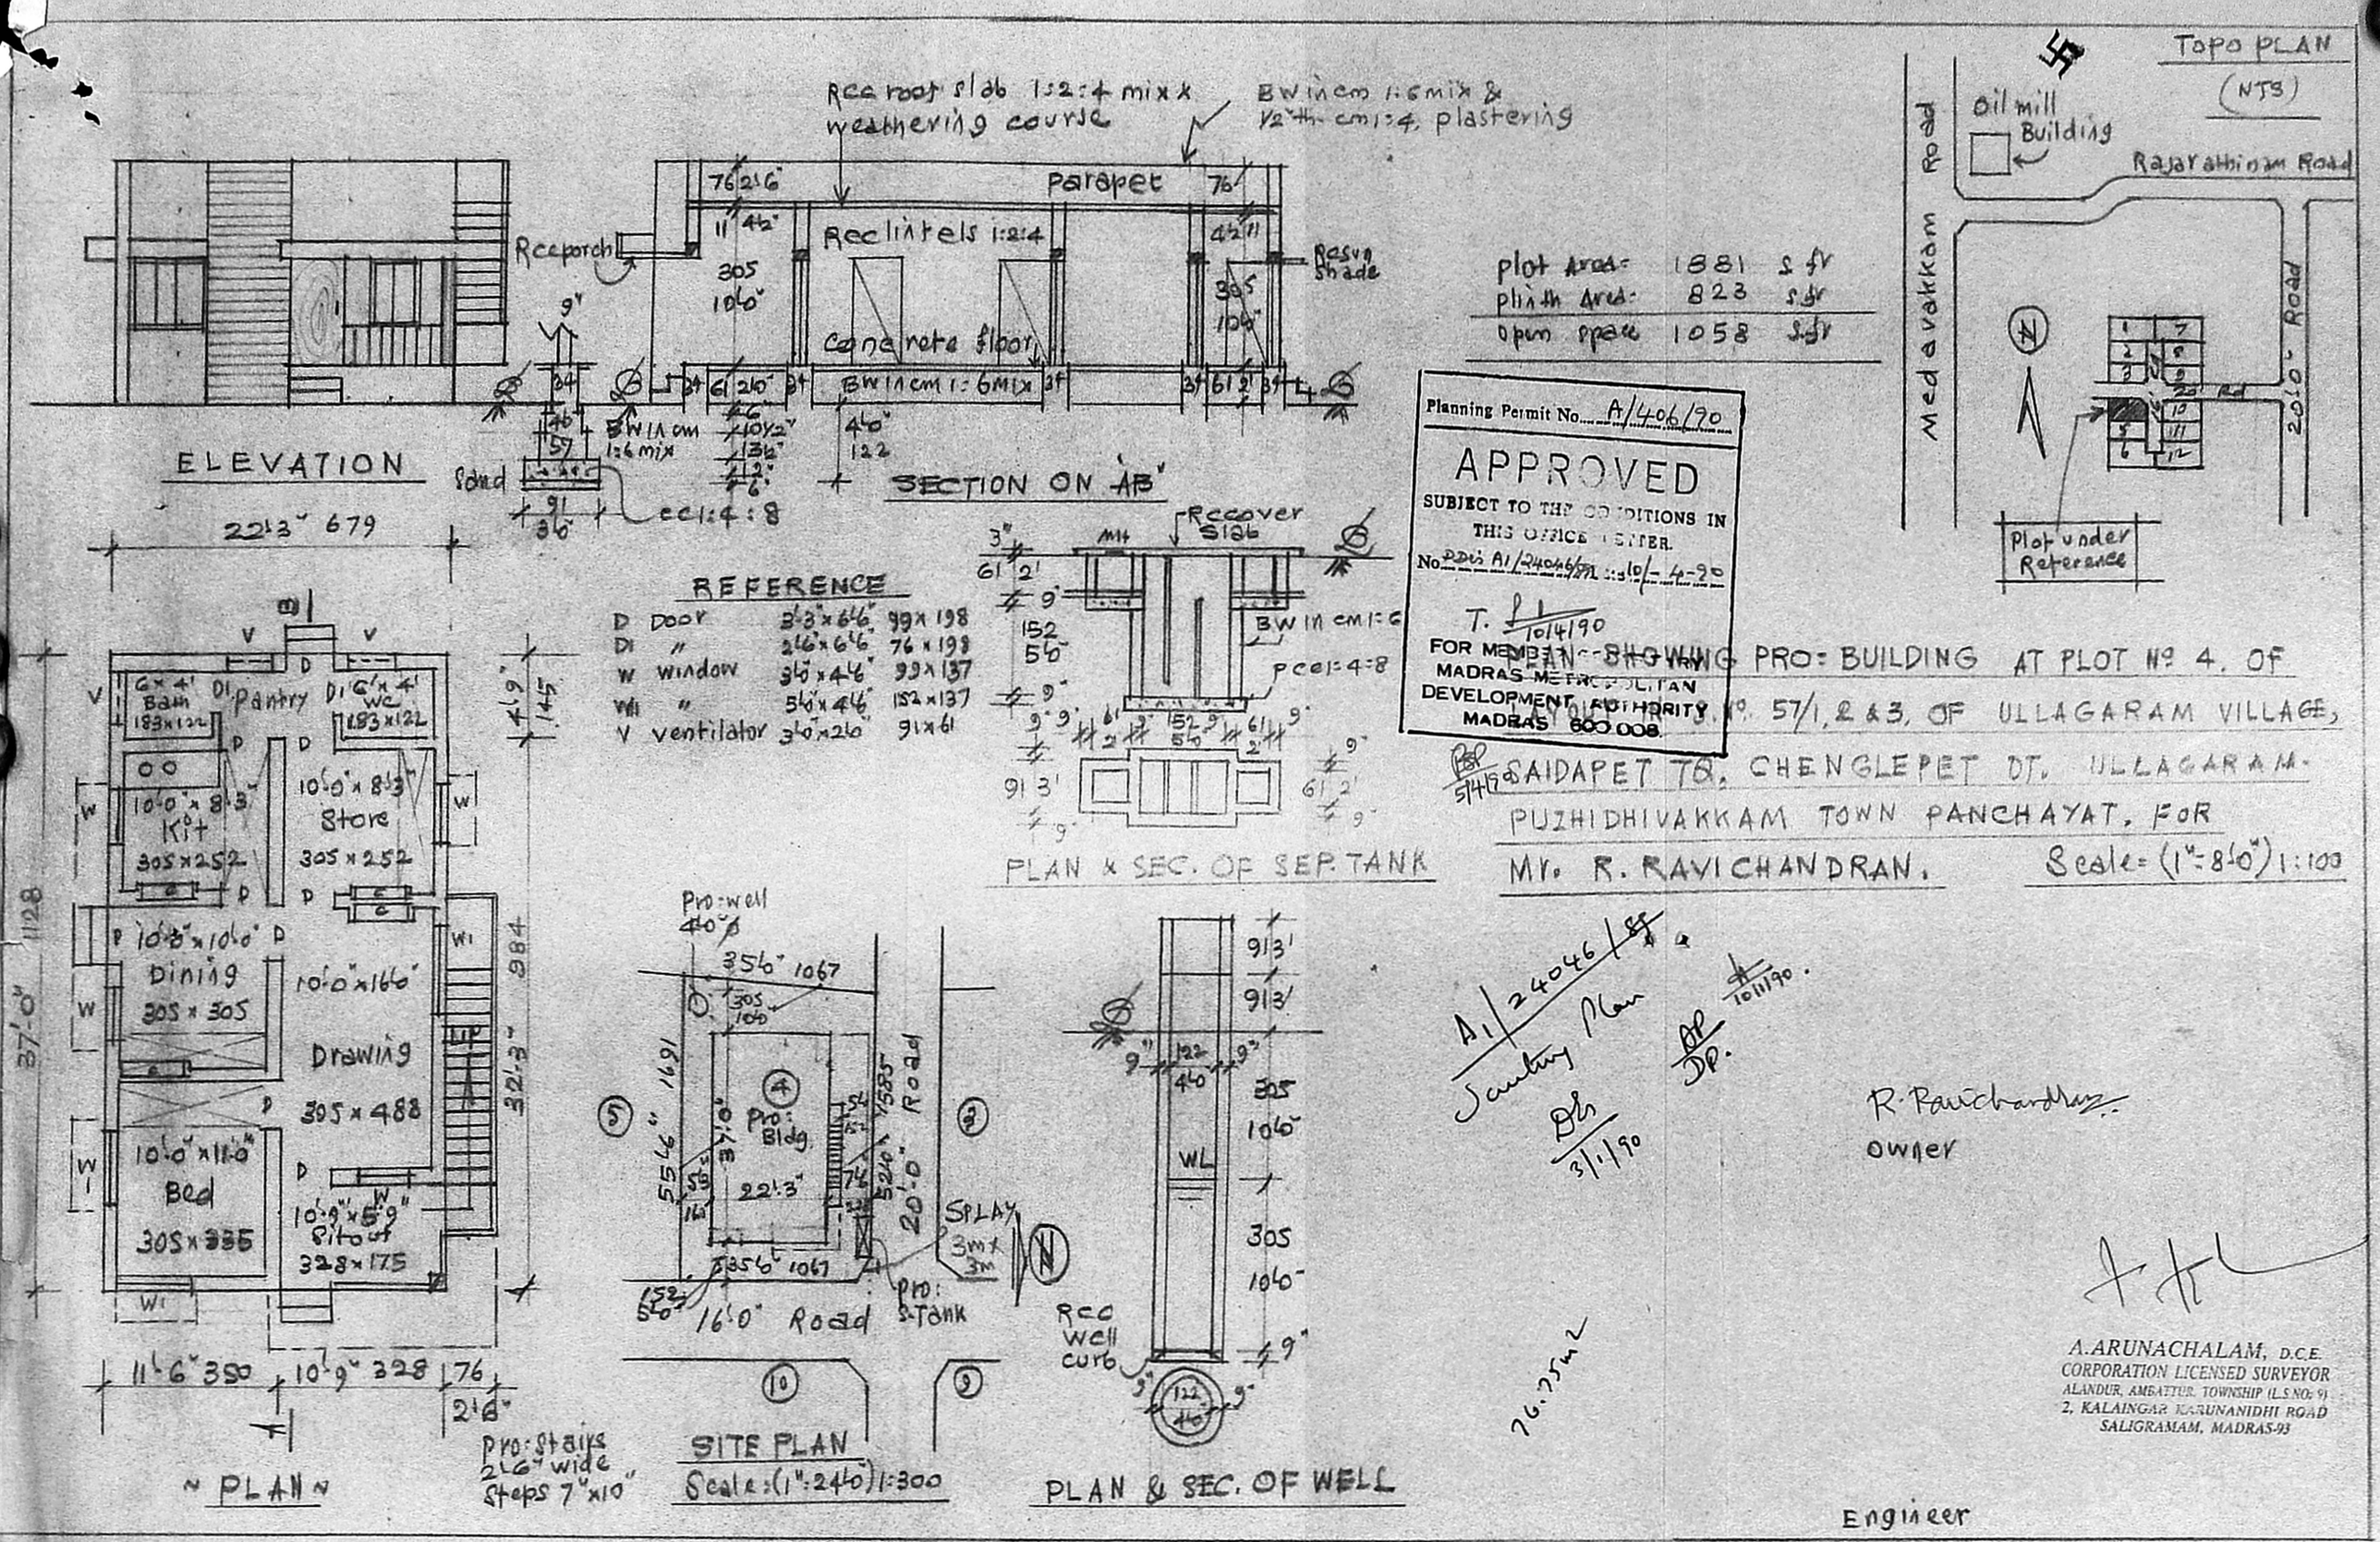

plot Area:	1881	s.ft
plinth Area:	823	s.ft
open space	1058	s.ft

Planning Permit No. A/406/90

APPROVED

SUBJECT TO THE CONDITIONS IN THIS OFFICE LETTER.

No. DDC/A1/24046/89 Dt. 10/-4-90

T. 10/4/90

FOR MEMBER-SECRETARY
MADRAS METROPOLITAN DEVELOPMENT AUTHORITY
MADRAS 600 008.

PLAN SHOWING PRO: BUILDING AT PLOT No. 4. OF LAYOUT No. 57/1, 2 & 3, OF ULLAGARAM VILLAGE, SAIDAPET TQ. CHENGLEPET DT. ULLAGARAM-PUZHIDHIVAKKAM TOWN PANCHAYAT, FOR Mr. R. RAVICHANDRAN.

Scale = (1"=8'0") 1:100

A1/24046/89 Sanitary Plan

DP/DP. 10/11/90

DLS 3/1/90

R. Ravichandran
owner

76.75m2

A. ARUNACHALAM, D.C.E.
CORPORATION LICENSED SURVEYOR
ALANDUR, AMBATTUR TOWNSHIP (L.S. NO: 9)
2, KALAINGAR KARUNANIDHI ROAD
SALIGRAMAM, MADRAS-93

Engineer