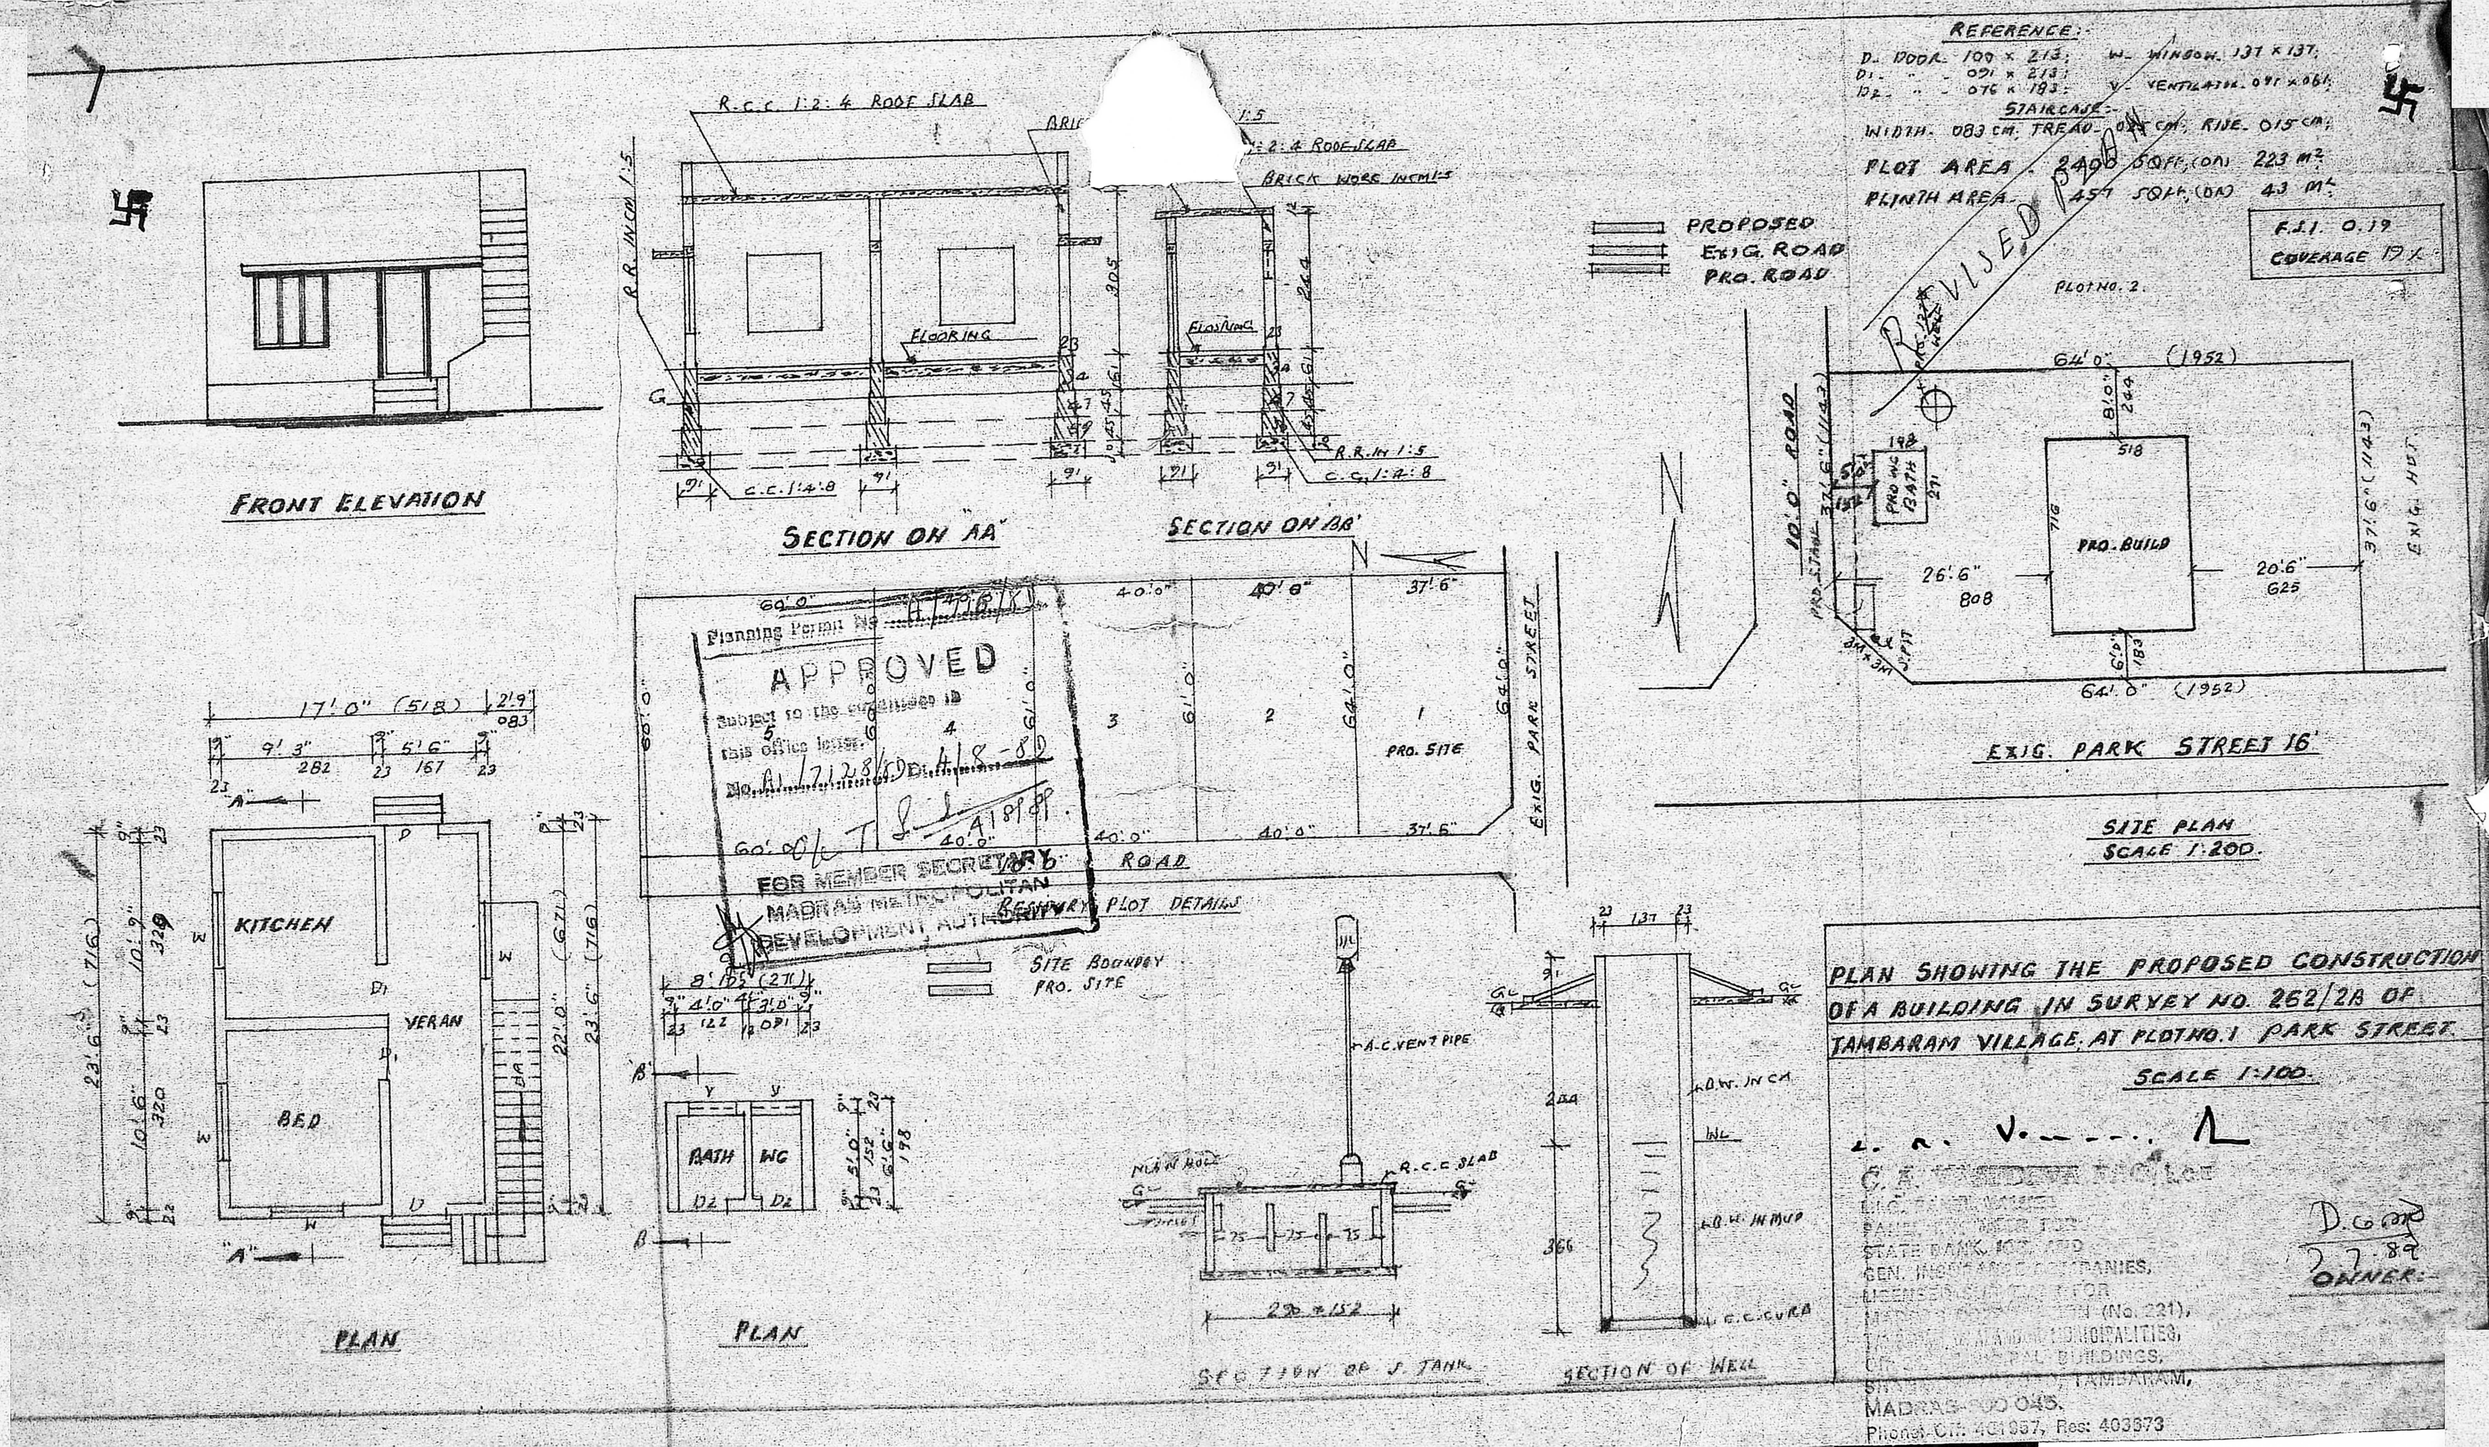
REFERENCE:-
D. DOOR. 100 x 213; W. WINDOW. 137 x 137;
D1. " 091 x 213; V. VENTILATOR. 091 x 061;
D2. " 076 x 183;
STAIRCASE:-
WIDTH. 083 CM. TREAD. 025 CM. RISE. 015 CM.
PLOT AREA. 2400 SQFT. (OR) 223 M²
PLINTH AREA. 457 SQFT. (OR) 43 M²
F.S.I. 0.19
COVERAGE 19%
REVISED PLAN
PLOT NO. 2.
PROPOSED
EXIG. ROAD
PRO. ROAD
FRONT ELEVATION
R.C.C. 1:2:4 ROOF SLAB
BRICK WORK IN CM 1:5
FLOORING
SECTION ON "AA"
SECTION ON "BB"
PRO. SITE
EXIG. PARK STREET
ROAD
RESIDUARY PLOT DETAILS
SITE BOUNDARY
PRO. SITE
PRO. BUILD
EXIG. PARK STREET 16'
SITE PLAN
SCALE 1:200.
KITCHEN
VERAN
BED
PLAN
BATH
WC
PLAN
A.C. VENT PIPE
R.C.C. SLAB
SECTION OF S. TANK
SECTION OF WELL
PLAN SHOWING THE PROPOSED CONSTRUCTION OF A BUILDING IN SURVEY NO. 262/2B OF TAMBARAM VILLAGE, AT PLOT NO. 1 PARK STREET.
SCALE 1:100.
OWNER:-
MADRAS-600 045.
Phone: Off: 401957, Res: 403373