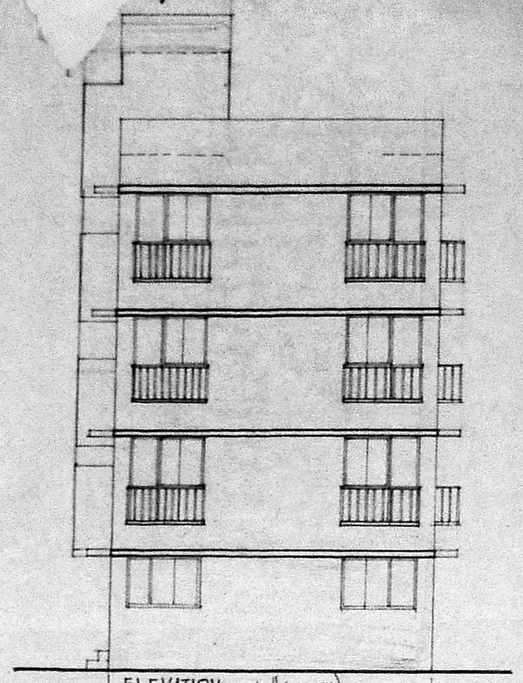

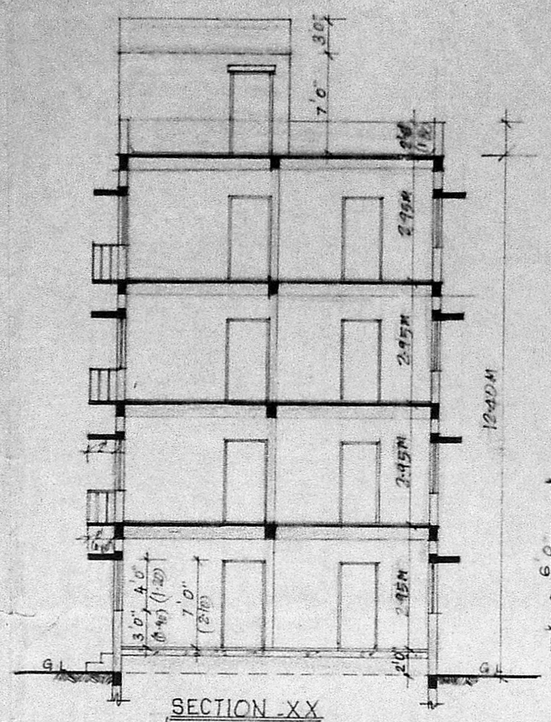

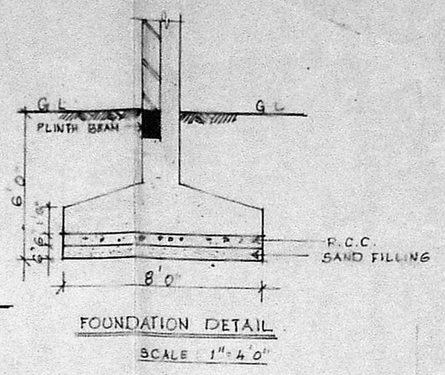

MMDA [B]/PP No. /
C.No. B/1426/89
Asst:
Scrutiny
PART I 6/7/89
PART II
A.S. 9/7
DP

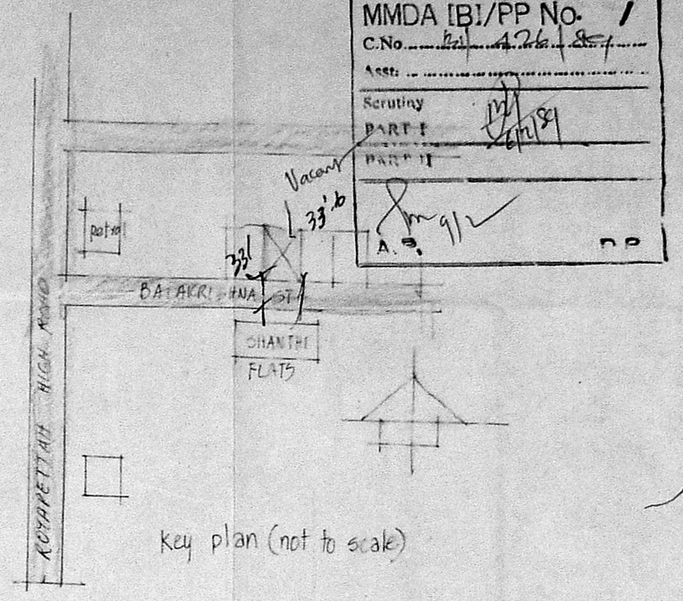

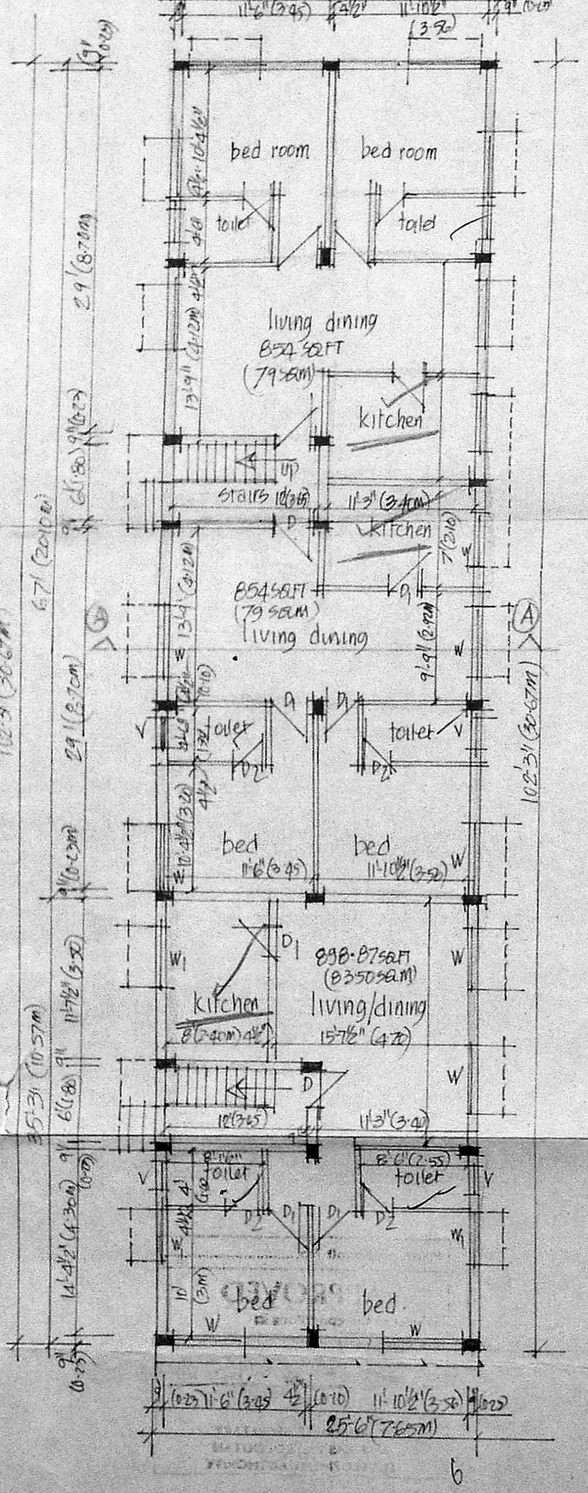

ground floor plan

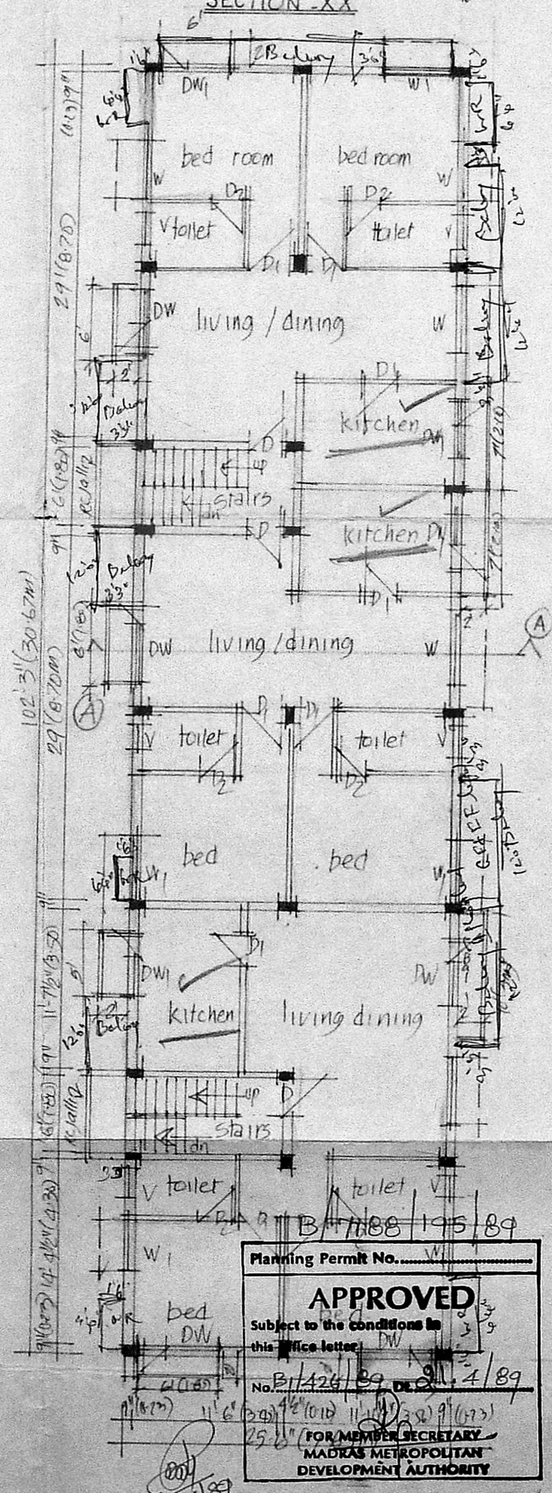

first floor plan (typical floor plan)

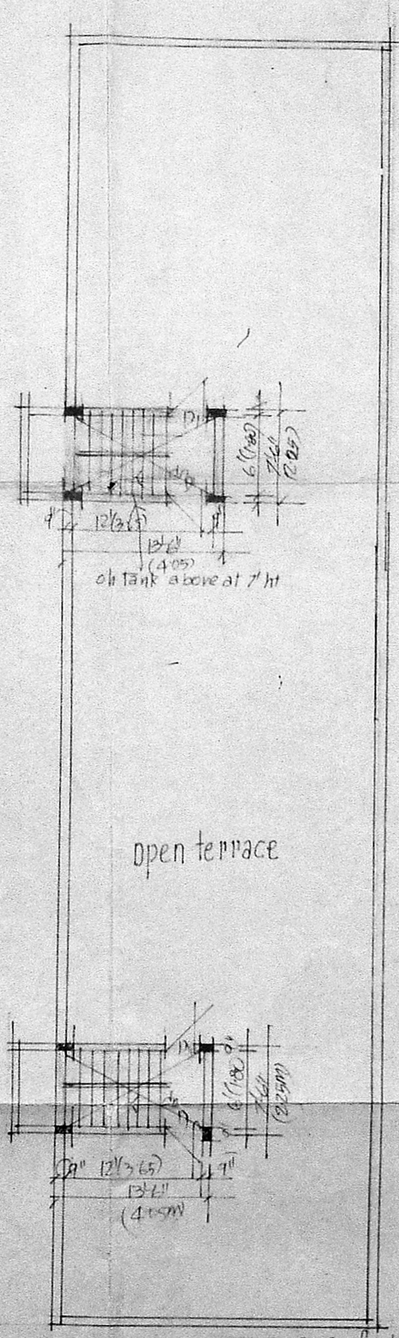

roof plan

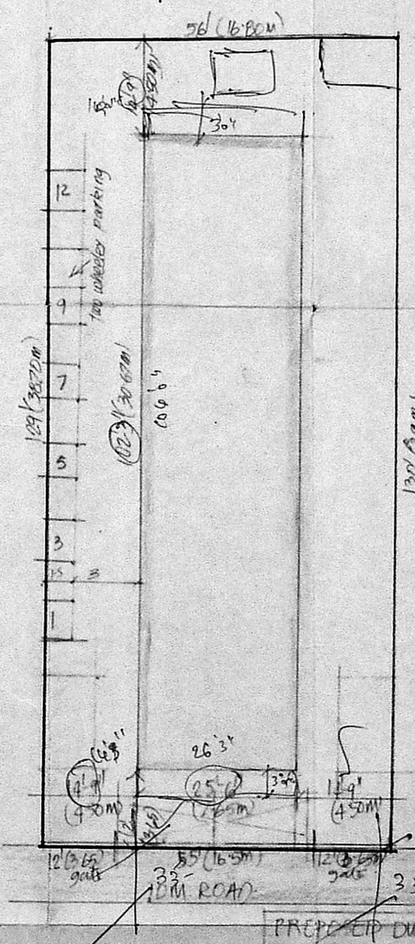

SPECIFICATIONS:
1) sand filling in foundation
2) PCC 1:4:8 in foundation
3) R.C.C. footings, beams slab roof in PCC 1:2:4
4) mosaic flooring
5) brick in CM 1:5
6) weathering course laid to slope
7) plastering in CM 1:4

SCHEDULE OF JOINERY

D	3'6"X7' (1X2.10M)	TW DOOR
D_1	3'X7' (0.90X2.10)	DO
D_2	2'6"X7' (0.80X2.10)	DO
W	6'X4' (1.80X1.20)	AL WINDOW
W_1	4'X4' (1.20X1.20)	do
V	3'X1'6" (0.90X0.60)	TW VENTILATOR
DW	6'X7' (1.80X2.10)	DOOR/WINDOW
D_W	5'X7' (1.50X2.10)	do

NOTE:-
PROPOSED WORKS
BOUNDARY
ROADS SIDE

PROPOSED RESIDENTIAL DWELLING FLATS AT NO 14, BALAKRISHNA STREET, MYLAPORE, R.S.No 1825/6, BLOCK No 37, MADRAS DN No 100 FOR MISS MEENA KRISHNAN

SCALE 1" = 8'(1CM=1M)	DATE 3/1/89

area of plot	7199 SQFT	668.78 SQM
area in ground floor	2607	242.19
first floor	2727	253.33
second floor	2727	253.33
third floor	2727	253.33
total area	10788	1002.20

f.a.r. 1:4.48
plot coverage 36.21%
two wheeler parking 12 nos

OWNER

M Ramachandran
A R RAMACHANDRAN
CLASS I No 266
5th Adams St
MYLAPORE
MADRAS 600004

LICENCED SURVEYOR

Planning Permit No. B/1426/89
APPROVED
Subject to the conditions in this office letter.
Dt. 2/4/89
FOR MEMBER SECRETARY
MADRAS METROPOLITAN DEVELOPMENT AUTHORITY