PLAN SHOWING THE PR

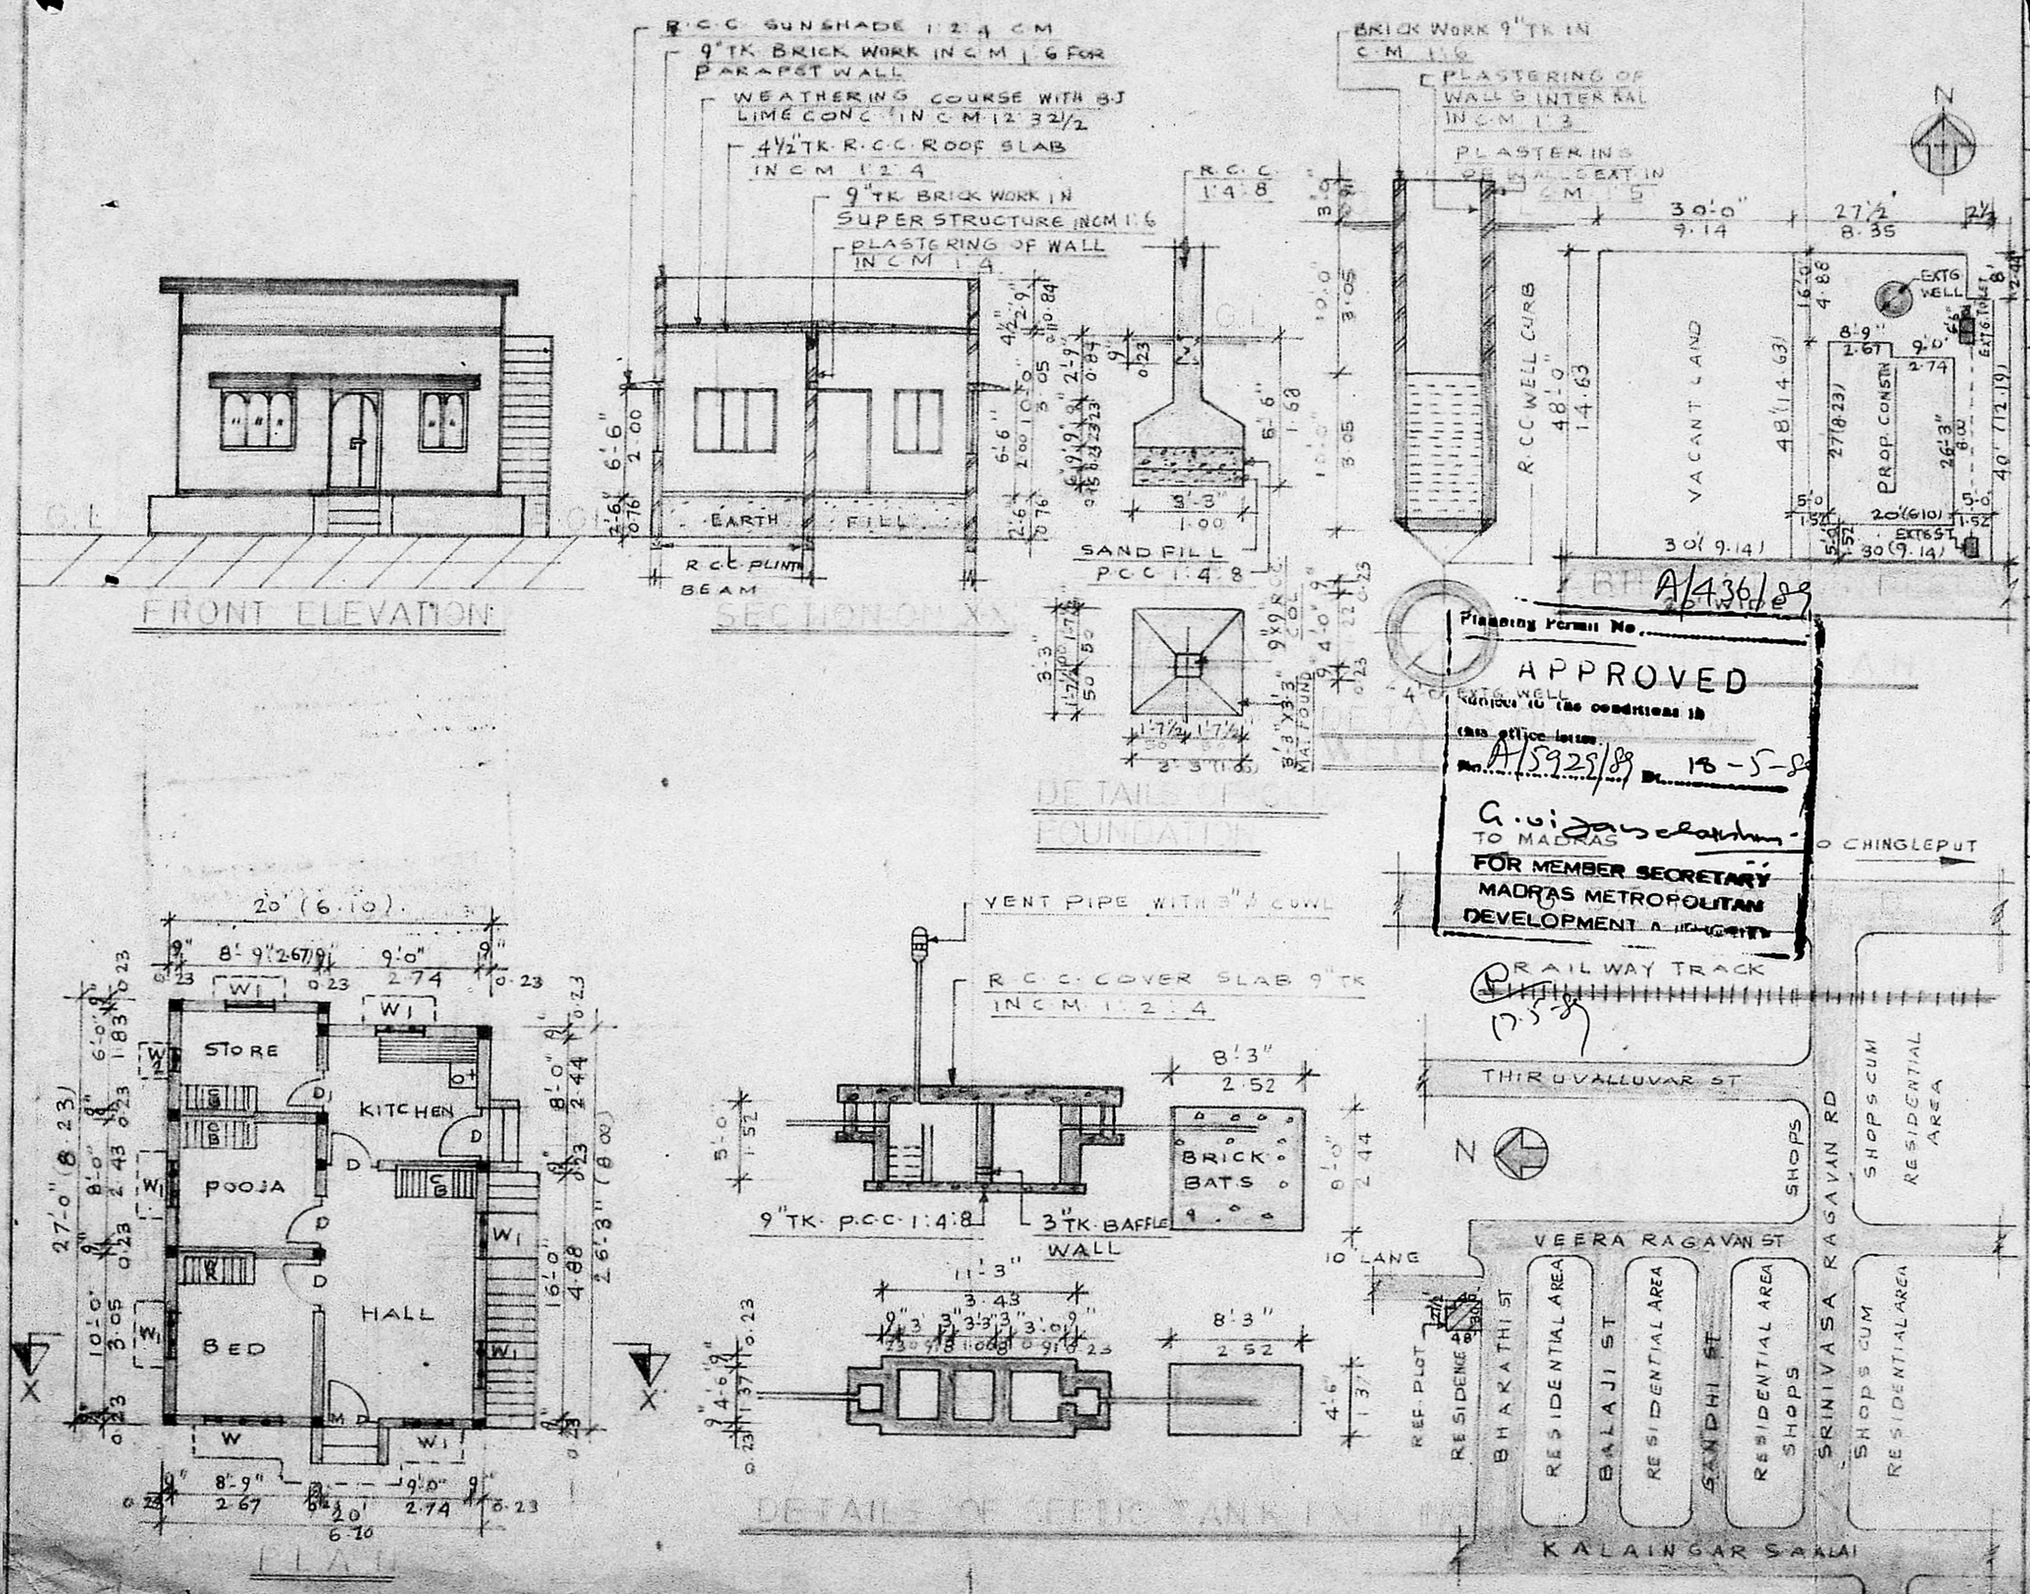

Planning Permit No. A/436/89

APPROVED

Subject to the conditions in this office letter

No. A/5929/89 Dt. 18-5-89

G. Vijayalakshmi

FOR MEMBER SECRETARY
MADRAS METROPOLITAN DEVELOPMENT AUTHORITY

17-5-89

DESCRIPTION

1. P.C.C. IN FOUNDATION AND BASEMENT IN C.M 1:4:8
2. BRICK WORK IN FOUNDATION BASEMENT ... IN C.M 1:6
3. ... RATIO OF 1:2:4
4. ... BE ACCORDING WITH ...
5. PLASTERING OF CIELING AND WALLS IN C.M 1:3, 1:4
6. WEATHERING COURSE WITH B.J CONC. IN C.M 1:2:3 1/2 WITH ... OF TILES
7. FLOORING WITH MOSAIC WITH SELECTED GREY COLOURS
8. PAINTING TO DOORS AND WINDOWS GRILLS WITH ENAMEL PAINT
9. PAINTING TO WALLS CIELING WITH 2 COATS OF COLOURED PRIMER

MA/PP No 292/89

A/5929/89

A.P. D.P.

SCHEDULE OF DOORS

1	M.D. - MAIN DOOR	3'-3" x 6'-6" 1.00 x 2.00
2	D - DOOR	3'-3" x 6'-6" 1.00 x 2.00
3	D1 - DOOR	3'-0" x 6'-6" 0.91 x 2.00
4	W - WINDOW	4'-6" x 4'-0" 1.37 x 1.22
5	W1 - WINDOW	3'-0" x 4'-0" 0.91 x 1.22
6	W2 - WINDOW	1'-6" x 4'-0" 0.45 x 1.22
7	W.R. WARDROBE	5'-0" x 6'-6" 1.52 x 2.00
8	C.B. - CUP BOARD	5'-0" x 6'-6" 1.52 x 2.00
9		

PLOT EXTENT

PLOT EXTENT - 1420 sft 130.39 m²
PLINTH AREA - 532.13 sft 48.86 m²
FLOOR SPACE -

COLOUR INDEX

PROPOSED
EXISTING
ROADS

SCALE 1:100; N.T.S, 1:5

OWNER

INDEXED SURVEYOR

Y. MOHAMED SIRAJ, D.C.E.
CONSULTING ENGINEER
9, VEERA RAGAVAN ST. S. NAGAR
PERUNGALATHUR, MADRAS-63