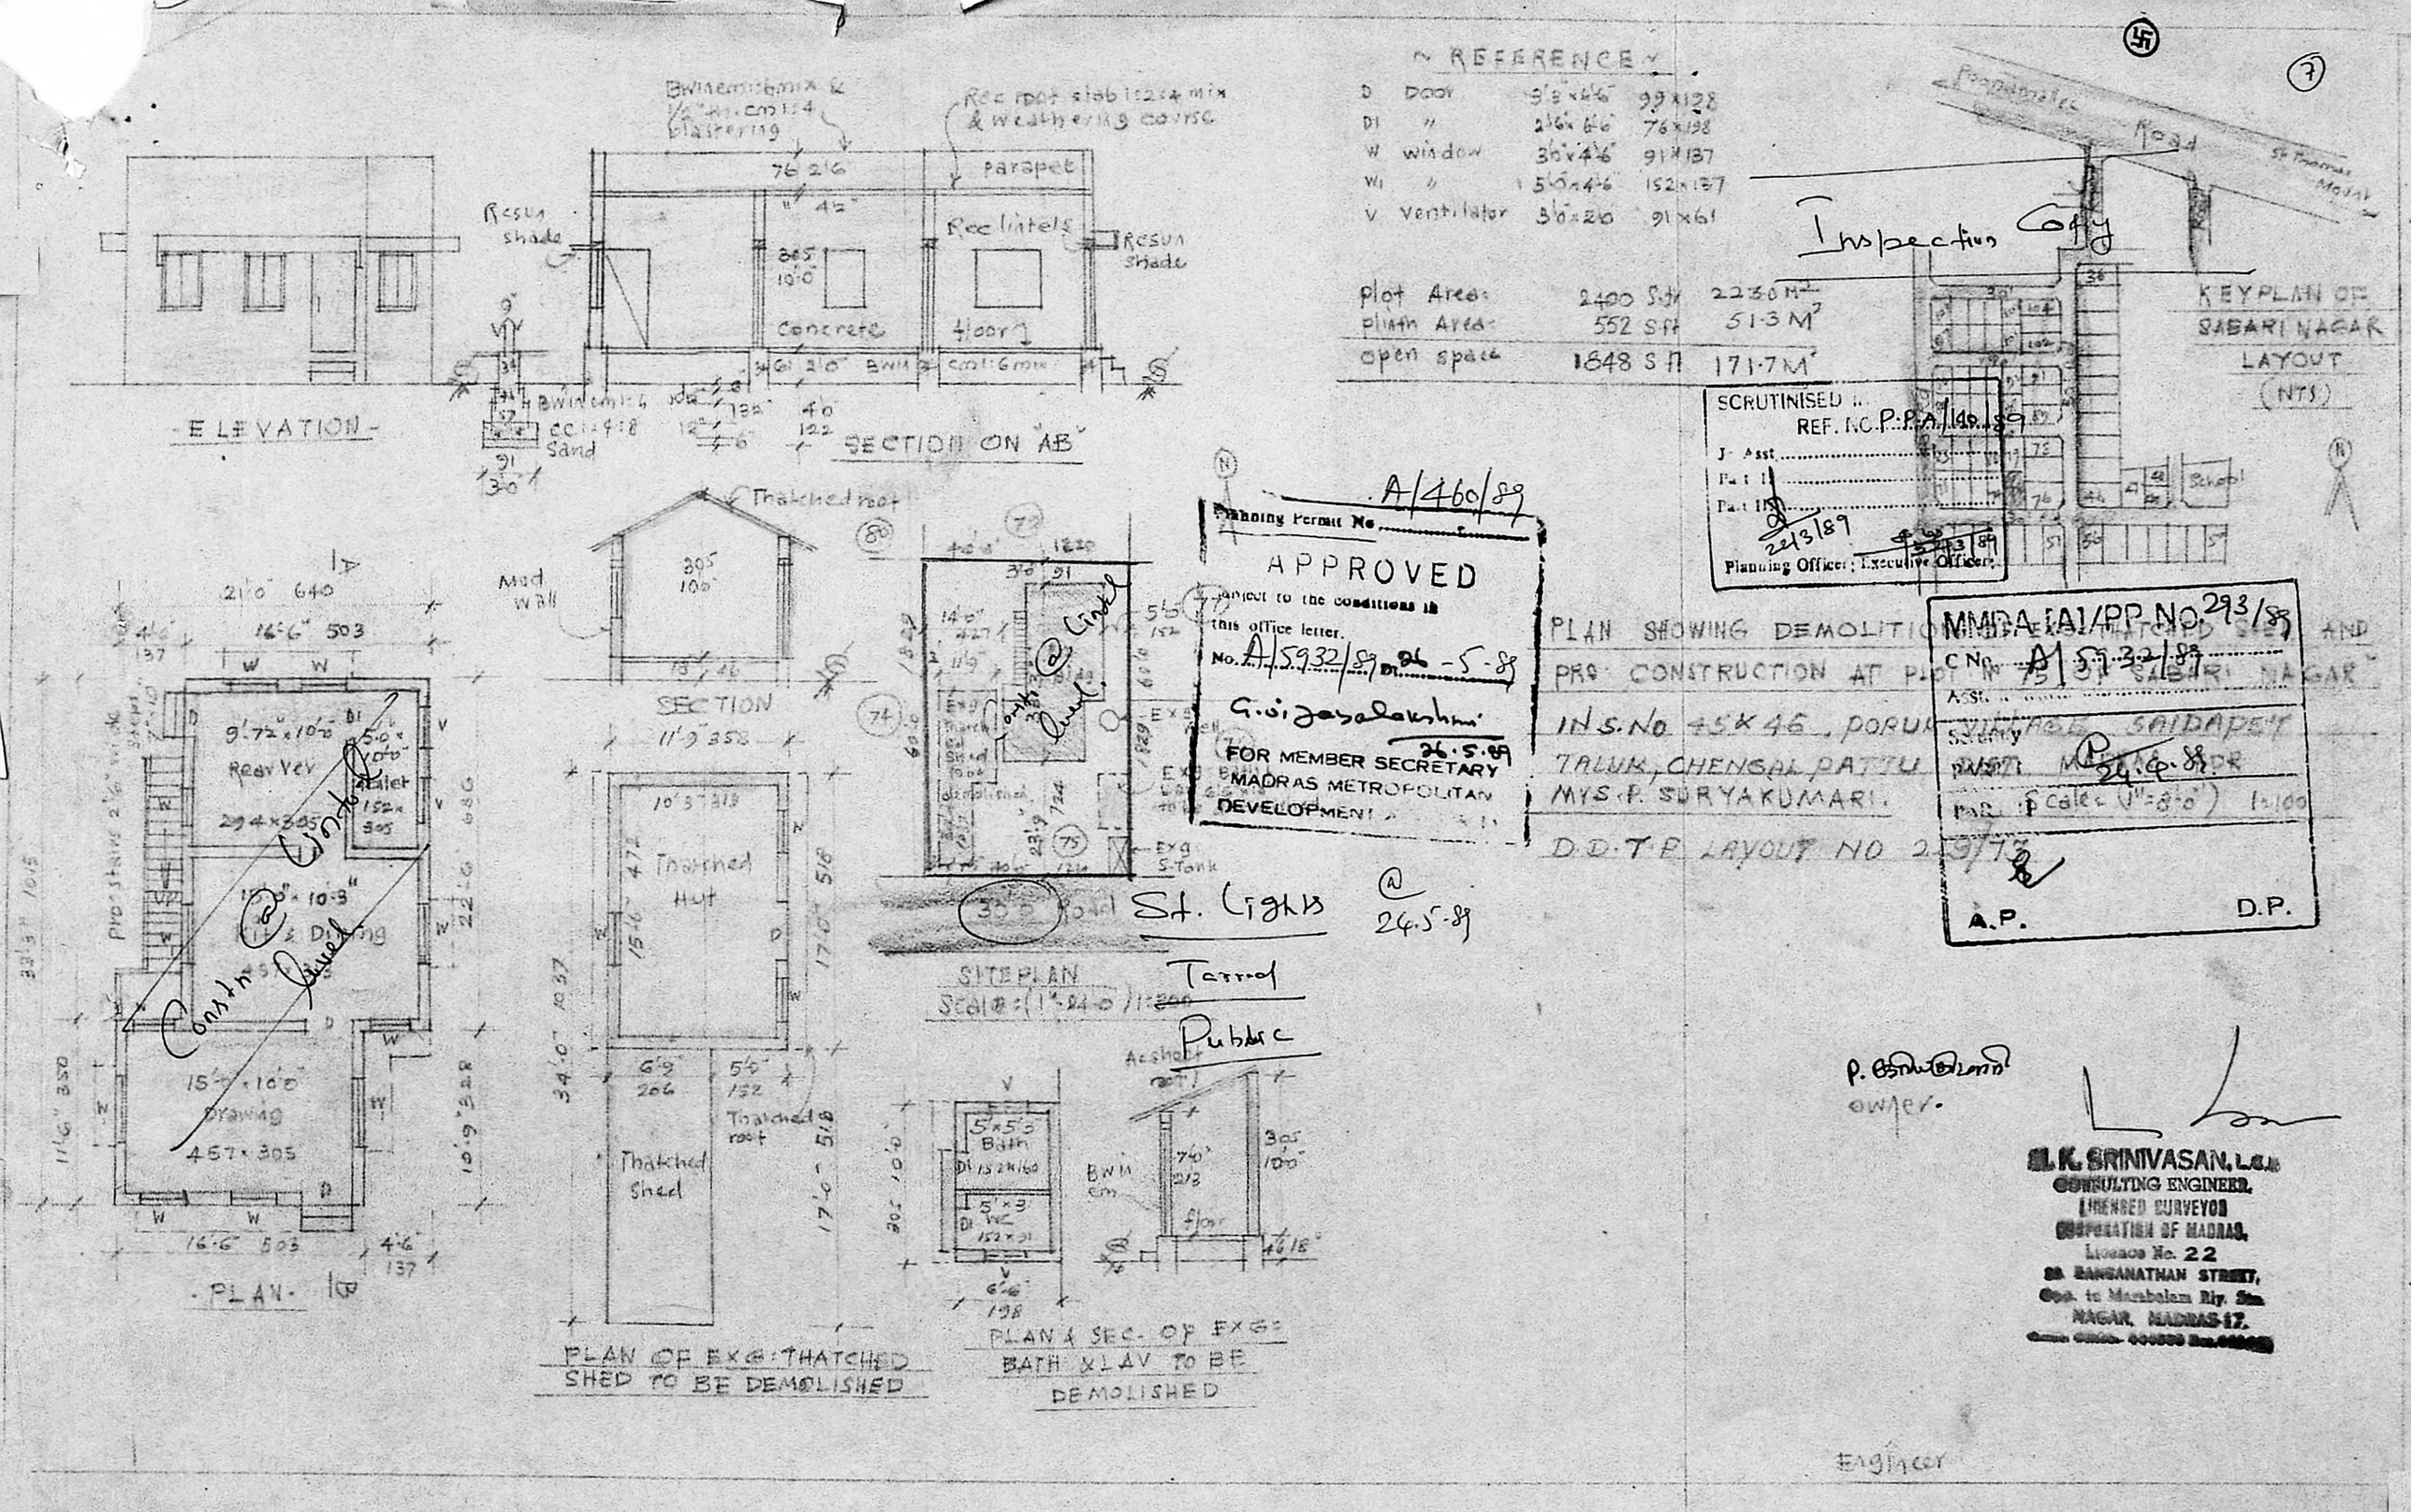

REFERENCE
D Door 3'3"x6'6" 99x198
D1 " 2'6"x6'6" 76x198
W window 3'0"x4'6" 91x137
W1 " 5'0"x4'6" 152x137
V Ventilator 3'0"x2'0" 91x61
Plot Area 2400 S.ft 223.0 M²
Plinth Area 552 S.ft 51.3 M²
Open space 1848 S.ft 171.7 M²
Inspection Copy
KEYPLAN OF SABARI NAGAR LAYOUT (NTS)
SCRUTINISED
REF. NO. P.P.A/140/89
Planning Officer; Executive Officer
ELEVATION
SECTION ON "AB"
Resun shade
Rec lintels
parapet
Concrete
floor
Thatched roof
Mud wall
SECTION
Rear Ver
Drawing
Thatched Hut
Thatched Shed
Thatched roof
PLAN
PLAN OF EXG: THATCHED SHED TO BE DEMOLISHED
SITE PLAN
Scale: (1"=24'0") 1:200
Tarred
Public
St. Lights
24.5.89
PLAN & SEC. OF EXG: BATH & LAV TO BE DEMOLISHED
Planning Permit No. A/460/89
APPROVED
subject to the conditions in this office letter.
No. A/5932/89 Dt. 26-5-89
G. Vijayalakshmi
26.5.89
FOR MEMBER SECRETARY
MADRAS METROPOLITAN DEVELOPMENT
PLAN SHOWING DEMOLITION OF EXG. THATCHED SHED AND PRO. CONSTRUCTION AT PLOT No. 75 OF SABARI NAGAR
IN S.No 45K46, PORUR VILLAGE SAIDAPET TALUK, CHENGAL PATTU DIST.
MYS. P. SURYAKUMARI.
D.D.T.P. LAYOUT NO 2/9/73
MMDA [A]/PP No. 293/89
C No. A/5932/89
Scale (1"=8'0") 1:100
A.P.
D.P.
owner.
Engineer
SI. K. SRINIVASAN, L.C.E.
CONSULTING ENGINEER,
LICENSED SURVEYOR
CORPORATION OF MADRAS,
Licence No. 22
29, RANGANATHAN STREET,
Opp. to Mambalam Rly. Stn.
NAGAR, MADRAS-17.