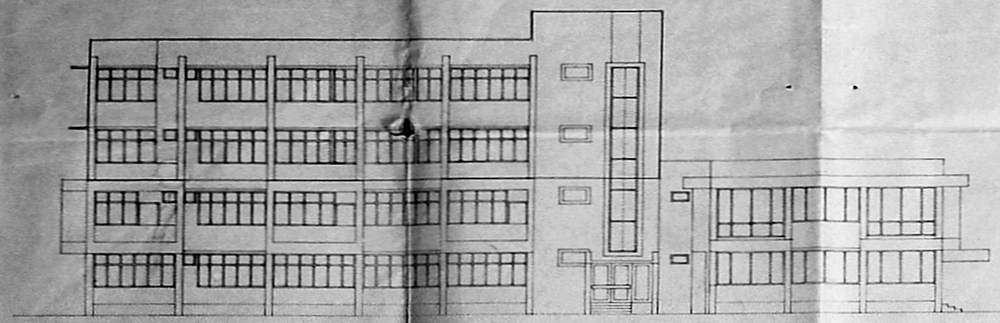

SOUTH SIDE ELEVATION

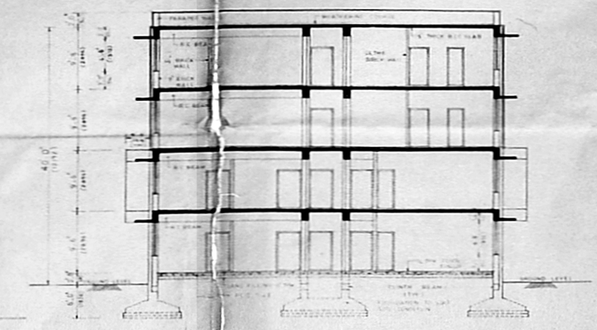

SECTION A-A

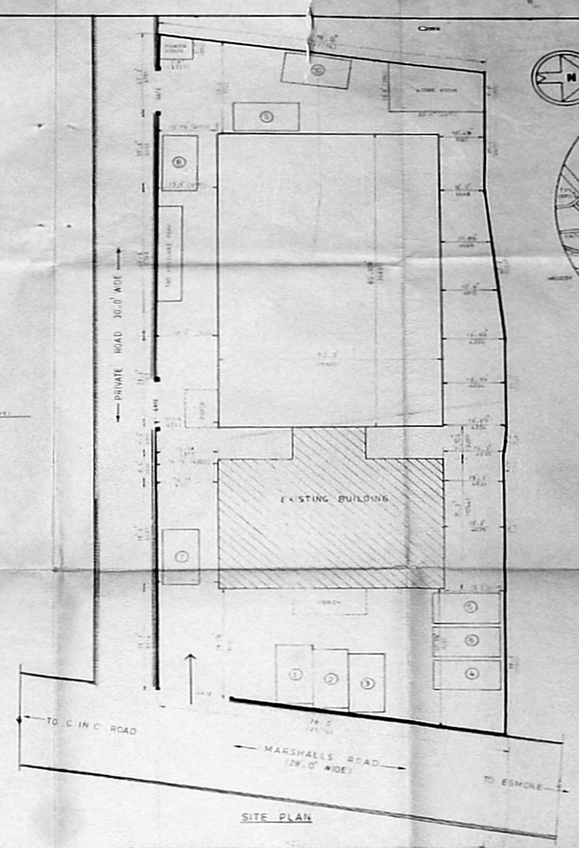

SITE PLAN

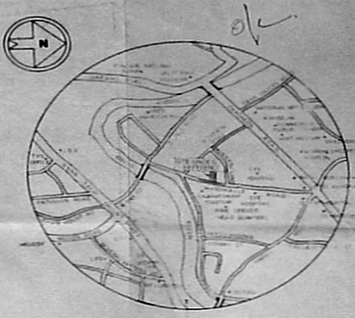

KEY PLAN

AREA STATEMENT

1. PLOT AREA			
2. MORE AREA			
3. PROPOSED FLOOR AREA			
4. FIRST FLOOR AREA			
5. SECOND FLOOR AREA			
6. THIRD FLOOR AREA			
7. [illegible]			

SCHEDULE OF JOINERY

REF	DESCRIPTION	SIZE
D1		
D2		
D3		
D4		
D5		
D6		
D7		
D8		
D9		
D10		
W1		
W2		
W3		
W4		
W5		
W6		
W7		
W8		
W9		
W10		

LEGEND

PROPOSED SHOWN THUS

EXISTING SHOWN THUS

BOUNDARY LINE

ROAD SHOWN THUS

OWNER

LICENCED SURVEYOR

NOTES

1. ALL DIMENSIONS ARE IN FEET AND INCHES.
2. DO NOT SCALE THIS DRAWING.

GROUND FLOOR PLAN

FIRST FLOOR PLAN

SECOND AND THIRD FLOOR PLAN

TERRACE FLOOR PLAN

B/7946/451/87

APPROVED

FOR MEMBER SECRETARY
MADRAS METROPOLITAN
DEVELOPMENT AUTHORITY

Dr. M.S. VENUGOPAL, Ph.D., M.I.E.
CHENNAI

CLIENT
M/S HINDUSTAN DORR OLIVER LTD

PROJECT
PROPOSED ADDITIONS TO EXISTING BUILDING AT PLOT NO. 121 RS NO. 1605/12 MARSHALLS ROAD. MADRAS 600 008. FOR M/S HINDUSTAN DORR OLIVER LTD

DATE 31.8.89

SCALE 1" = 8'-0" (1:100)

DRAWING NO.