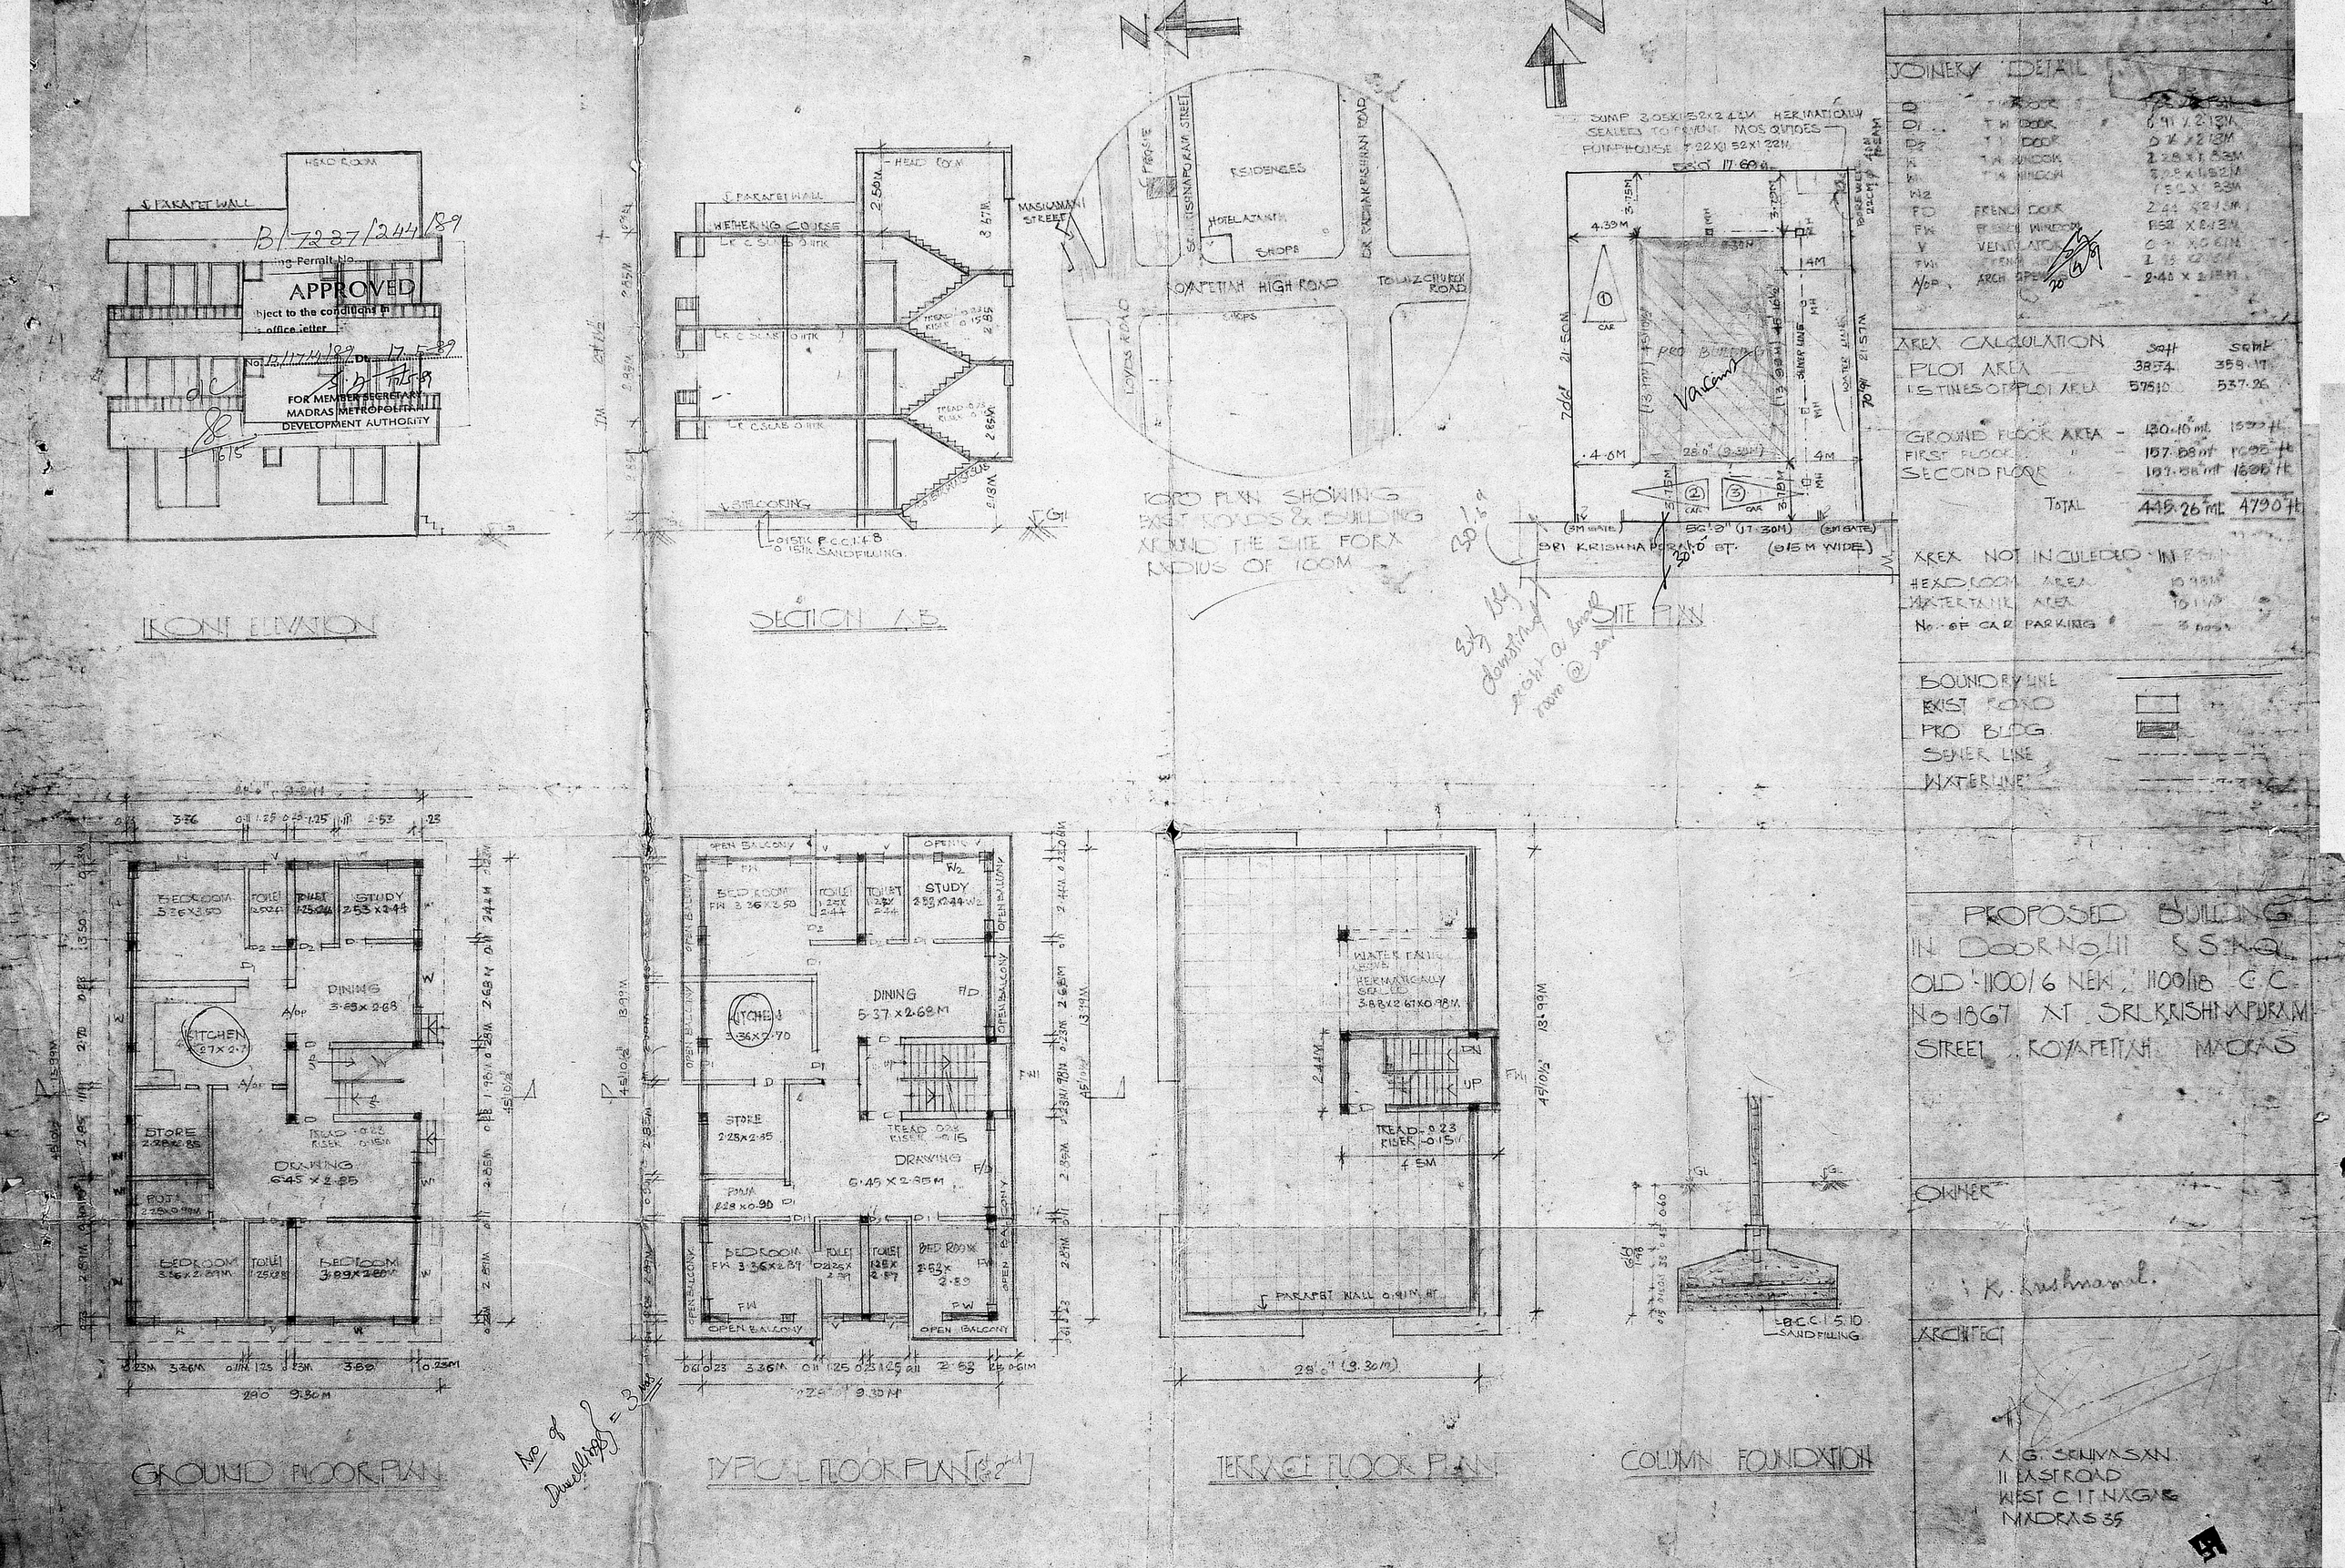

FRONT ELEVATION
SECTION A-B
TOPO PLAN SHOWING EXIST ROADS & BUILDING AROUND THE SITE FOR A RADIUS OF 100M
SITE PLAN
GROUND FLOOR PLAN
TYPICAL FLOOR PLAN
TERRACE FLOOR PLAN
COLUMN FOUNDATION
APPROVED
FOR MEMBER SECRETARY
MADRAS METROPOLITAN DEVELOPMENT AUTHORITY
JOINERY DETAIL
AREA CALCULATION
PLOT AREA
GROUND FLOOR AREA
FIRST FLOOR
SECOND FLOOR
TOTAL
AREA NOT INCULEDED IN F.S.I.
HEADROOM AREA
WATERTANK AREA
No. OF CAR PARKING
BOUNDRY LINE
EXIST ROAD
PRO BLDG
SEWER LINE
WATERLINE
PROPOSED BUILDING IN DOOR No. 11 & S.No. OLD 1100/6 NEW 1100/18 C.C. No 1867 AT SRI KRISHNAPURAM STREET, ROYAPETTAH MADRAS
OWNER
ARCHITECT
A.G. SRINIVASAN
11 EAST ROAD
WEST C.I.T. NAGAR
MADRAS 35