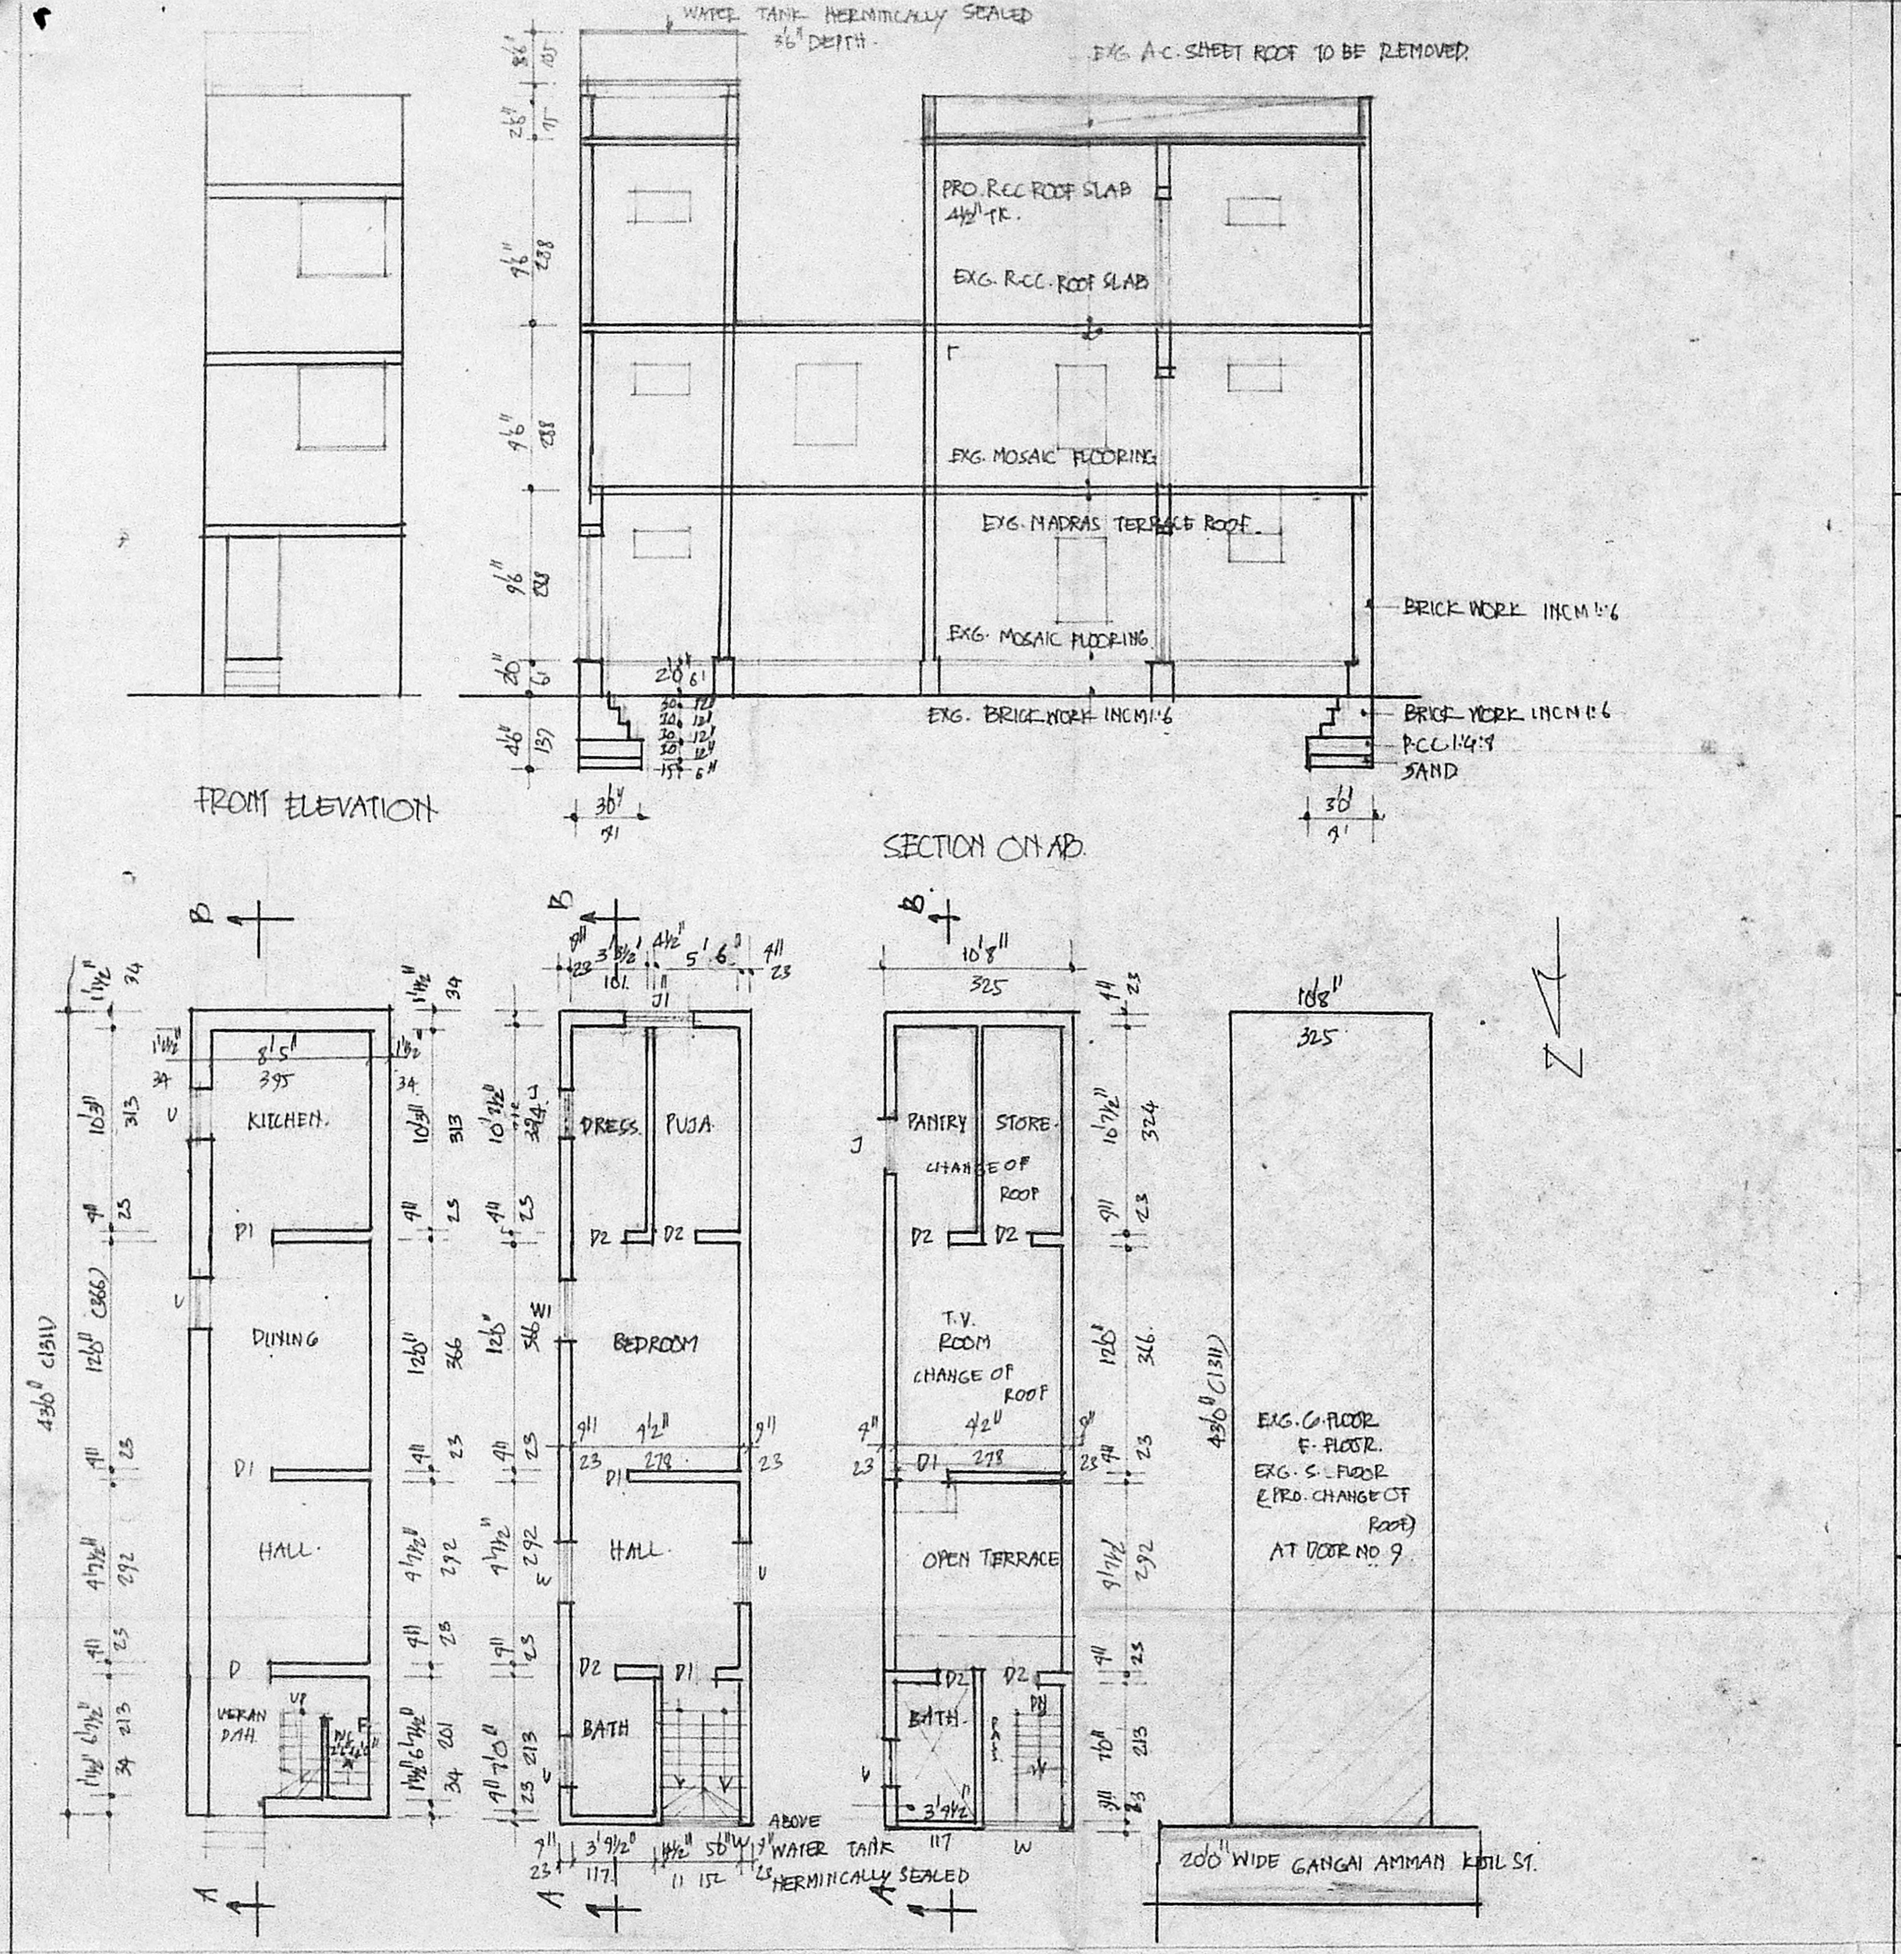

MMDA [B] / PP No. 1
C.No. B/198 38/89
Asst.
Scrutiny
PART I 20'0" WIDE GANGAI AMMAN KOIL ST.
PART II
NOT TO SCALE
A.P. D.P.

REFERENCE

D DOOR	33" x 70"	100 x 213
D1 DOOR	30" x 70"	91 x 213
D2 DOOR	26" x 70"	75 x 213
W WINDOW	4'6" x 4'6"	22 x 137
W1 WINDOW	30" x 46"	91 x 137
V VENTILATOR	30" x 20"	91 x 61
J. R.C.C.	30" x 26"	91 x 61
J1		

B/9389/894/89

Planning Permit No.
APPROVED
Subject to the conditions in
Land office letter.
No. B/198 38/89 Dt. 8-12-89

COLOUR
PROPOSED
EXISTING
DEMOLITION

FOR MEMBER SECRETARY
MADRAS METROPOLITAN
DEVELOPMENT AUTHORITY

AREA 8/12/89 O/C

PLOT EXTENT	458 SQFT	42.5 M²
EXG. GROUND FLOOR	458 SQFT	42.5 M²
EXG FIRST FLOOR	458 SQFT.	42.5 M²
EXG SECOND FLOOR	355 SQFT	32.9 M²

PLAN OF PROPOSED CHANGE OF ROOF
AT DOOR NO 9. S.NO GANGAI AMMAN
KOIL STREET RAYAPETTAH MADRAS
DIVISION. NO 101
SCALE 1" : 80' (1:100)

OWNER. S. Savithri

V. SRINIVASALU. L.C.E.
Asst. Executive Engineer (Retd)
Consulting Civil Engineer,
REGD. No. 270.
CLASS I LICENSED SURVEYOR
CORPORATION OF MADRAS
No. 60, Valluvar Road,
ARUMBAKKAM. MADRAS-10

LICENSED SURVEYOR.