AREA DETAILS

PLOT AREA	:	1409.50	Sq.Ft	130.94 m^2
BUILTUP AREA				
GROUND FLOOR	:	783.37	Sq.Ft	72.77 m^2
FIRST FLOOR	:	783.37	Sq.Ft	72.77 m^2
SECOND FLOOR	:	467.50	Sq.Ft	43.43 m^2

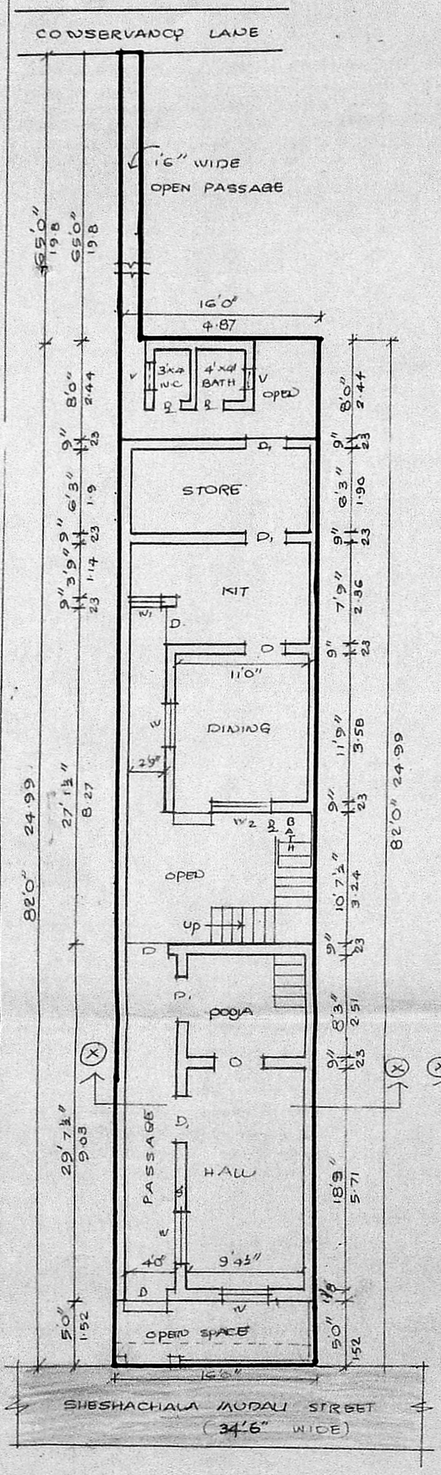

GROUND FLOOR/SITE PLAN

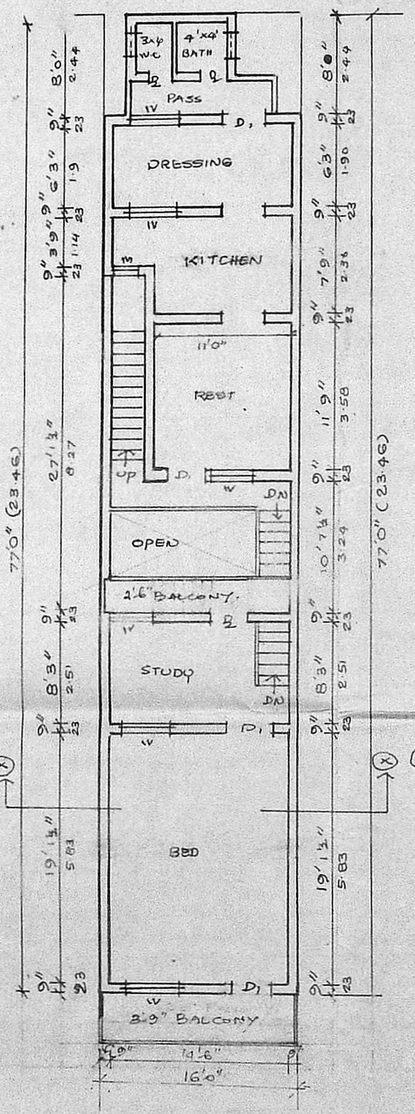

FIRST FLOOR PLAN

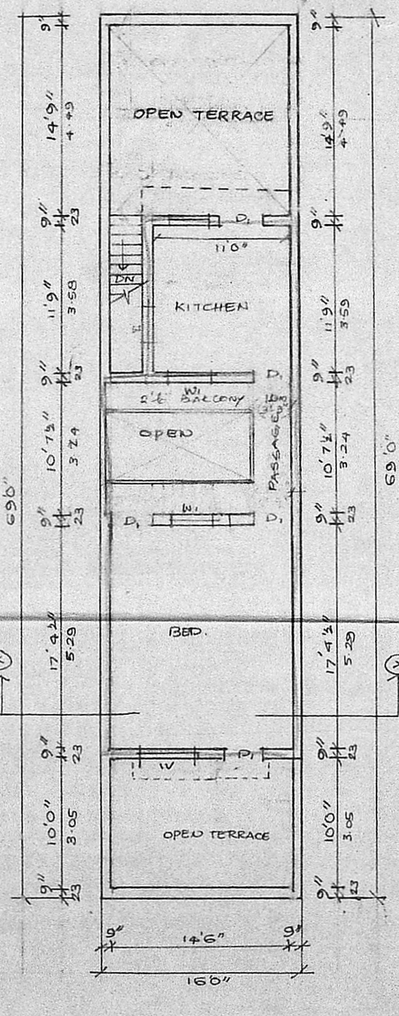

SECOND FLOOR PLAN

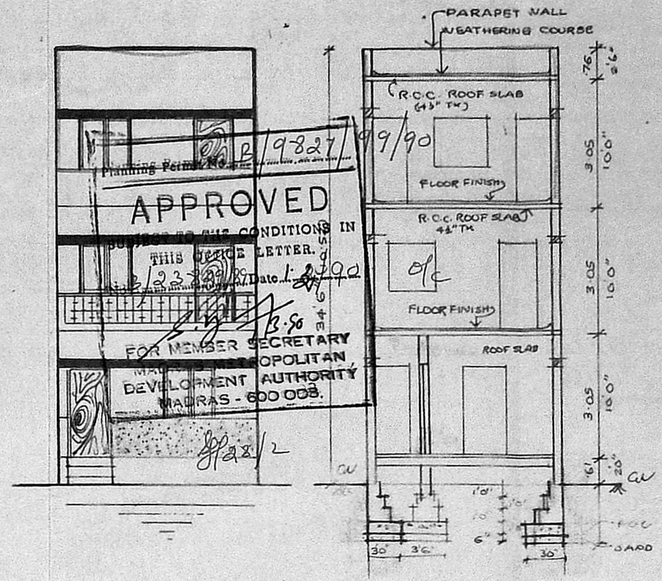

ELEVATION

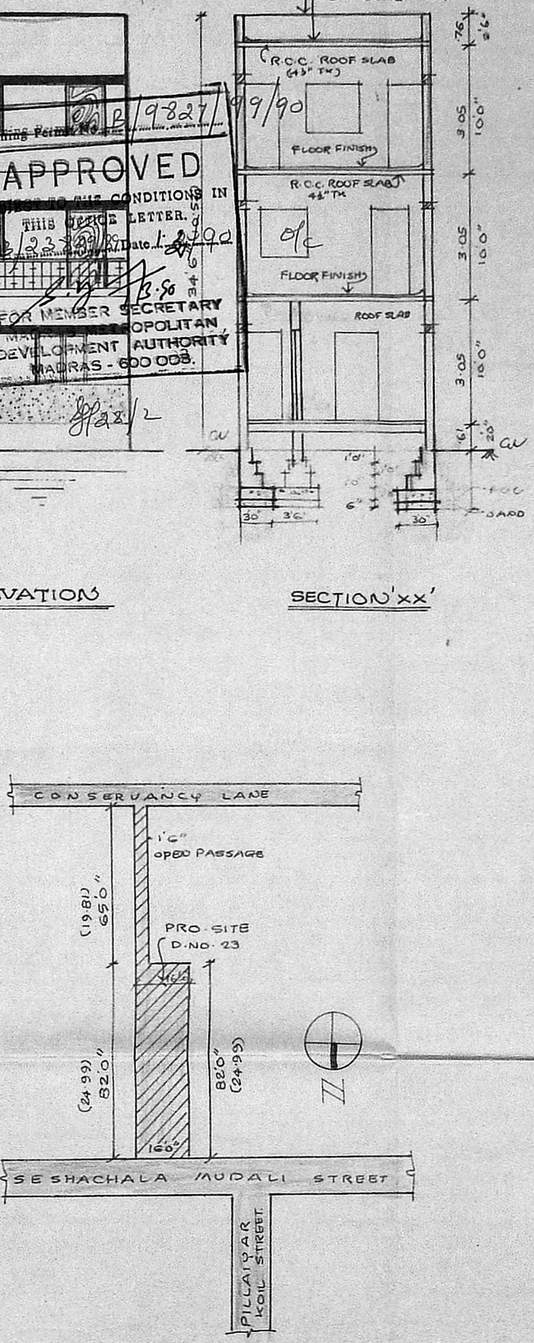

KEY PLAN (N.T.S)

SCHEDULE OF JOINERY

D	DOOR	3'6" x 7'0"
D_1	DOOR	3'3" x 7'0"
D_2	DOOR	2'6" x 7'0"
W	WINDOW	3'0" x 4'0"
W_1	WINDOW	2'3" x 4'0"
W_2	WINDOW	4'3" x 4'0"
V	VENTILATOR	2'6" x 2'0"
O	OPENING	

REFERENCE

EXISTING

PROPOSAL

ROAD

SITE BOUNDARY

SCALE: 8 FEET TO AN INCH

PLAN SHOWING THE PROPOSED ADDITIONAL CONSTRUCTION OF SECOND FLOOR AT No. 23 SESHACHALA MUDALI ST., T.S. NO. 30 . BLOCK NO. 42 SAIDAPET MADRAS-600 015 C. DN. NO. 141.

EARLIER BUILDING PLAN APPRL

B.A. NO. C15 . 185/86

P.P.A NO C15 206/86

OWNER

K. VENUGOPAL
AEE (Retd)
CONSULTING CIVIL ENGINEER
LICENSE SURVEYOR CLASS I
CORPORATION OF MADRAS
3, NEELAKANDAN STREET
NUNGAMBAKKAM (LAKE AREA)
MADRAS-600 034

320

LICENSED SURVEYOR.