PLAN SHOWING THE PROPOSED FACTORY FOR M/S. JEYAM METAL REFINERS S.48/2 AYANAMBAKKAM VILLAGE SAIDAPET TALUK

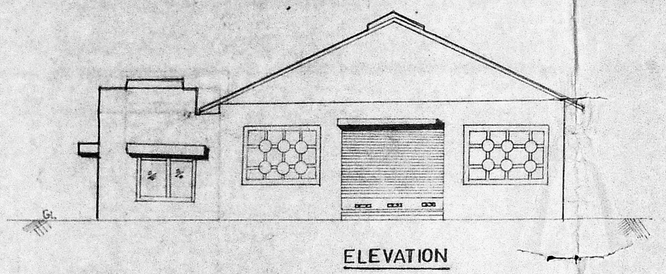

ELEVATION

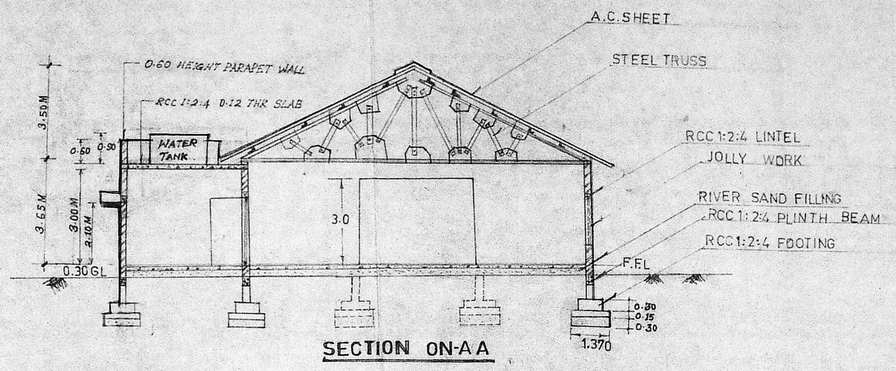

SECTION ON-A-A

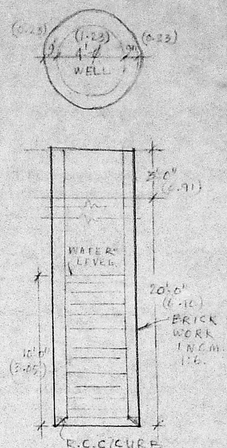

DETAILS OF WELL

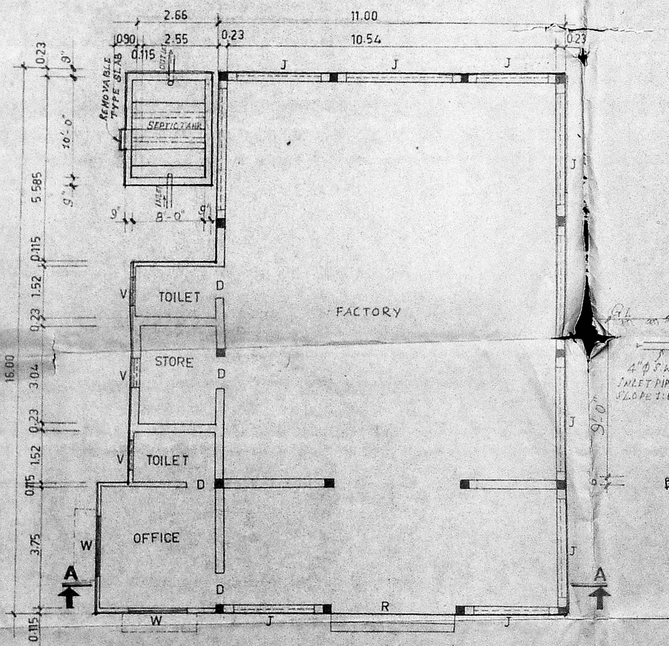

PLAN

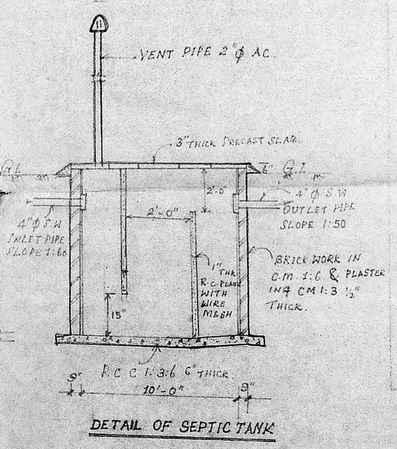

DETAIL OF SEPTIC TANK

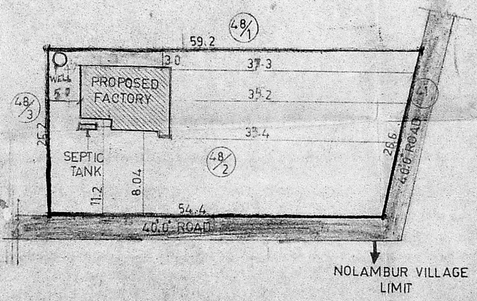

SITE PLAN

N

COLOUR INDEX

PROPOSED BUILDING (FACTORY) SHOWN RED

EXISTING ROAD SHOWN THUS

BOUNDARY LINE SHOWN THUS

SPECIFICATION

FOUNDATION : EARTH WORK EXCAVATION IN SAND 137 M³ ... CEMENT CONCRETE 1:2:4 FOOTING

BASEMENT : 0.30M ... THE GROUND LEVEL, SAND FILLING ... BEAM 0 ... M THICK ALL ROUND ...

SUPER STRUCTURE: BRI... 3.65M HEIGH FROM THE GROUND LEVEL WALL WITH ITEMS ARE ... THK.

FLOORING : FLOORING ... PLASTER ...

ROOFING : R.C.C ... FOR OFFICE, TOILET ... STEEL TRUSS WITH AC SHEET FOR OTHER PORTIONS

Planning Clearance No. ...

APPROVED

Subject to the conditions in this office letter

No. ... Dt. ...

FOR MEMBER SECRETARY
MADRAS METROPOLITAN DEVELOPMENT AUTHORITY

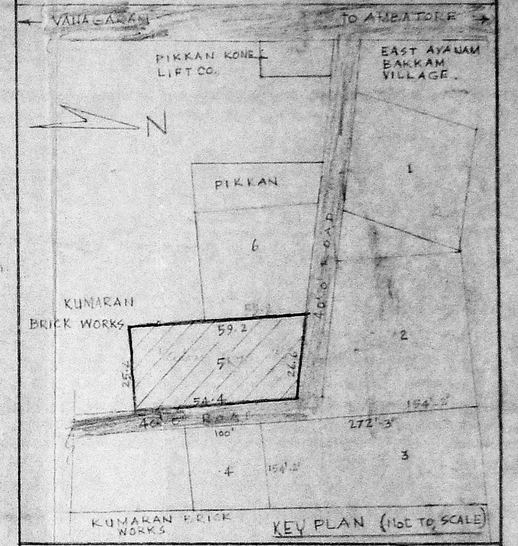

KEY PLAN (Not to Scale)

SCHEDULE OF JOINERY

DOOR - 0.91 x 2.13
WINDOW - 1.82 x 1.37
VENTILATOR - 0.91 x 0.45
ROLLING SHUTTER - 3.65 x 3.04

ALL DIMENSIONS ARE IN METRE

AREA STATEMENT

PLOT AREA - 1416 m²

PROPOSED GR. FLOOR - 207 m² = 2227.22 Ft²

SCALE: 1:100	DATE
DESIGNED:	
DRAWN :	

OWNER

APPROVED

K. VENUGOPAL
AEE (Rtd)
CONSULTING CIVIL ENGINEER
LICENSE SURVEYOR CLASS I
CORPORATION OF MADRAS
8, NEELAKANDAN STREET
NUNGAMBAKKAM (LIC AREA)
MADRAS-600 034