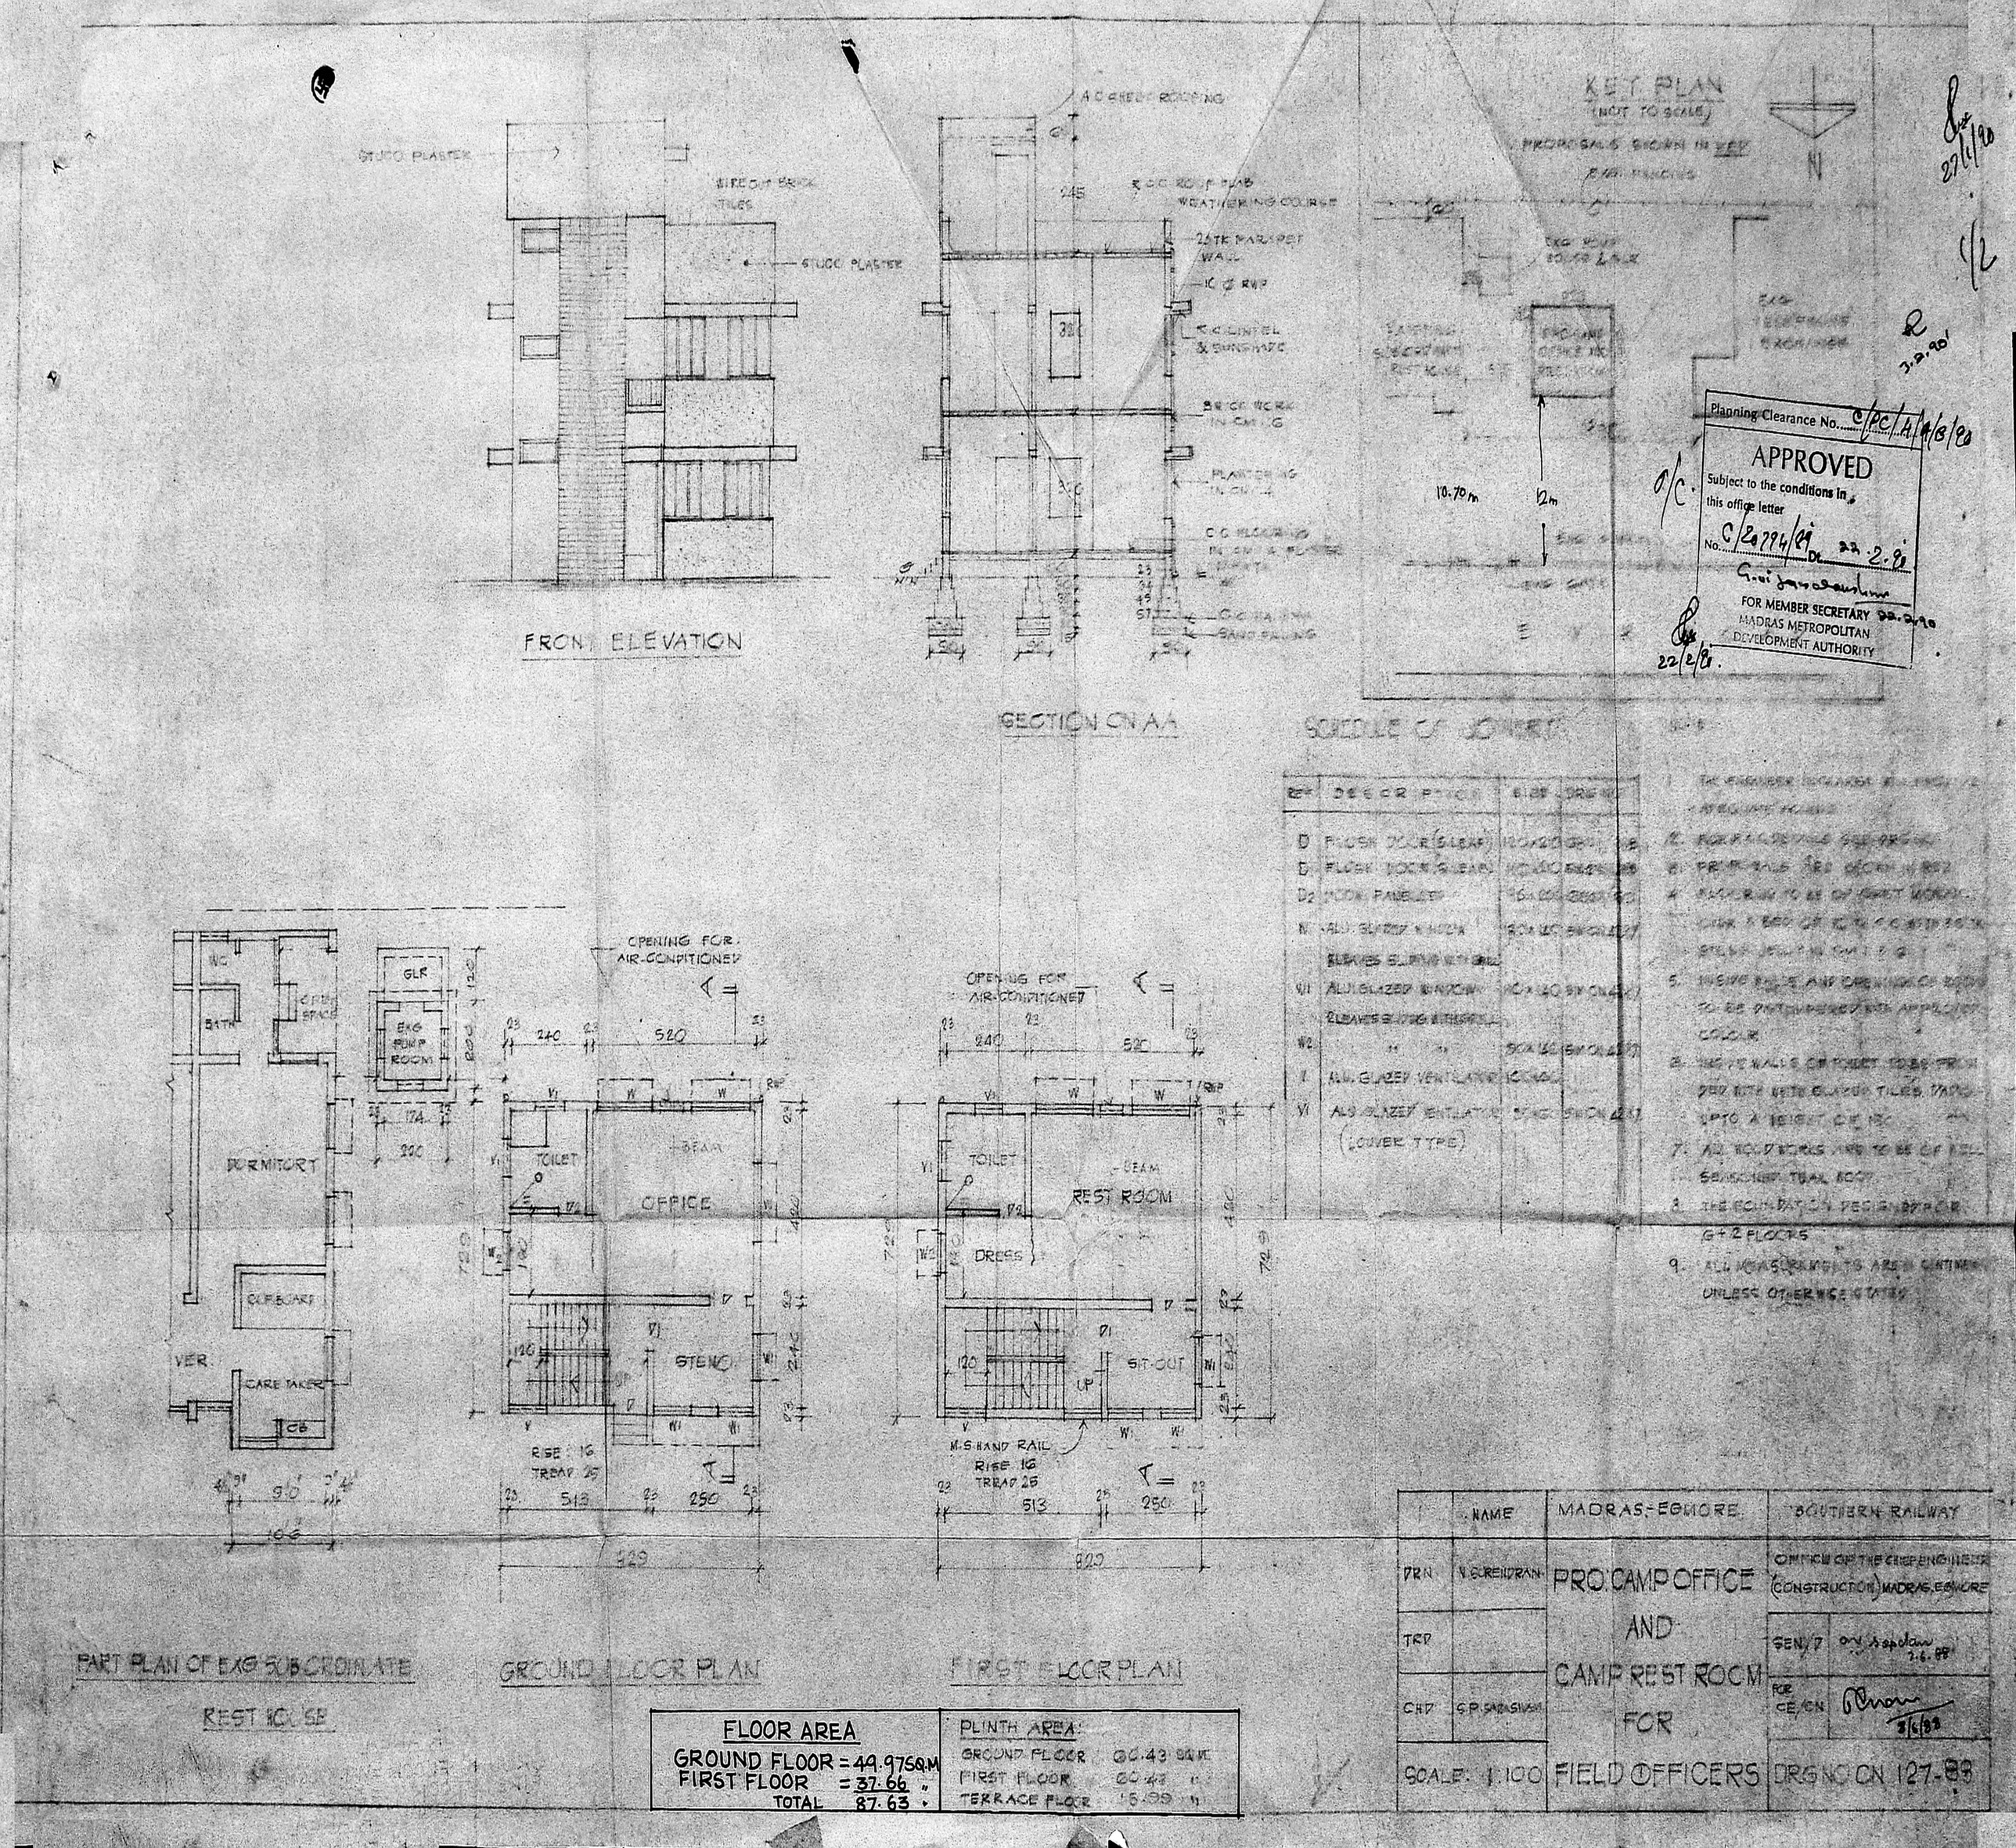

KEY PLAN
(NOT TO SCALE)
PROPOSALS SHOWN IN RED
N
STUCCO PLASTER
WIRE CUT BRICK TILES
STUCCO PLASTER
FRONT ELEVATION
A.C. SHEET ROOFING
R.C.C. ROOF SLAB
WEATHERING COURSE
25 TK PARAPET WALL
10 Ø RWP
R.C. LINTEL & SUNSHADE
BRICK WORK IN CM 1:6
PLASTERING IN CM 1:4
C.C. FLOORING IN CM 1:4 PLASTER
SAND FILLING
SECTION ON AA
10.70 m
12 m
Planning Clearance No. C/PC/4/4/8/90
APPROVED
Subject to the conditions in this office letter
No. C/20794/89 Dt. 22.2.90
FOR MEMBER SECRETARY
MADRAS METROPOLITAN DEVELOPMENT AUTHORITY
22.2.90
22/2/90
27/1/90
1/2
3.2.90
SCHEDULE OF JOINERY
REF
DESCRIPTION
SIZE
DRG NO
D FLUSH DOOR (SLEAF)
D1 FLUSH DOOR (SLEAF)
D2 DOOR PANELLED
W ALU. GLAZED WINDOW
2 LEAVES SLIDING WITH GRILL
W1 ALU. GLAZED WINDOW
2 LEAVES SLIDING WITH GRILL
W2 " "
V ALU. GLAZED VENTILATOR
V1 ALU. GLAZED VENTILATOR (LOUVER TYPE)
1. THE ENGINEER IS CHARGE [illegible]
2. FOR PROPOSALS SEE DRG NO
3. PROPOSALS ARE SHOWN IN RED
4. FLOORING TO BE OF GREY MORAIC [illegible]
5. INSIDE WALLS AND OPENINGS OF ROOM TO BE DISTEMPERED WITH APPROVED COLOUR
6. INSIDE WALLS OF TOILET TO BE PROVIDED WITH WHITE GLAZED TILES DADO UPTO A HEIGHT OF 150
7. ALL WOOD WORKS ARE TO BE OF WELL SEASONED TEAK WOOD
8. THE FOUNDATION DESIGNED FOR G+2 FLOORS
9. ALL MEASUREMENTS ARE IN CENTIMETRES UNLESS OTHERWISE STATED
OPENING FOR AIR-CONDITIONED
OPENING FOR AIR-CONDITIONED
WC
BATH
OPEN SPACE
GLR
EXG PUMP ROOM
DORMITORY
CUPBOARD
VER.
CARE TAKER
CB
TOILET
BEAM
OFFICE
STENO
RISE 16
TREAD 25
TOILET
BEAM
REST ROOM
DRESS
SIT-OUT
UP
M.S. HAND RAIL
RISE 16
TREAD 25
PART PLAN OF EXG SUBORDINATE REST HOUSE
GROUND FLOOR PLAN
FIRST FLOOR PLAN
FLOOR AREA
GROUND FLOOR = 49.97 SQ.M
FIRST FLOOR = 37.66 "
TOTAL 87.63 "
PLINTH AREA:
GROUND FLOOR 60.43 SQ.M
FIRST FLOOR 60.43 "
TERRACE FLOOR 15.99 "
NAME
MADRAS-EGMORE
SOUTHERN RAILWAY
DRN N. SURENDRAN
TRD
CHD S.P. SARASWAM
PRO. CAMP OFFICE AND CAMP REST ROOM FOR FIELD OFFICERS
OFFICE OF THE CHIEF ENGINEER (CONSTRUCTION) MADRAS, EGMORE
SEN/D
FOR CE/CN
SCALE: 1:100
DRG NO CN 127-88

C/PC/A/B/B/2

Planning Clearance No.....

APPROVED

Subject to the conditions in this office letter

No. C/20794/89 Dt. 24.2.90

G. Vijayalakshmi 22.2.90

FOR MEMBER SECRETARY
MADRAS METROPOLITAN
DEVELOPMENT AUTHORITY

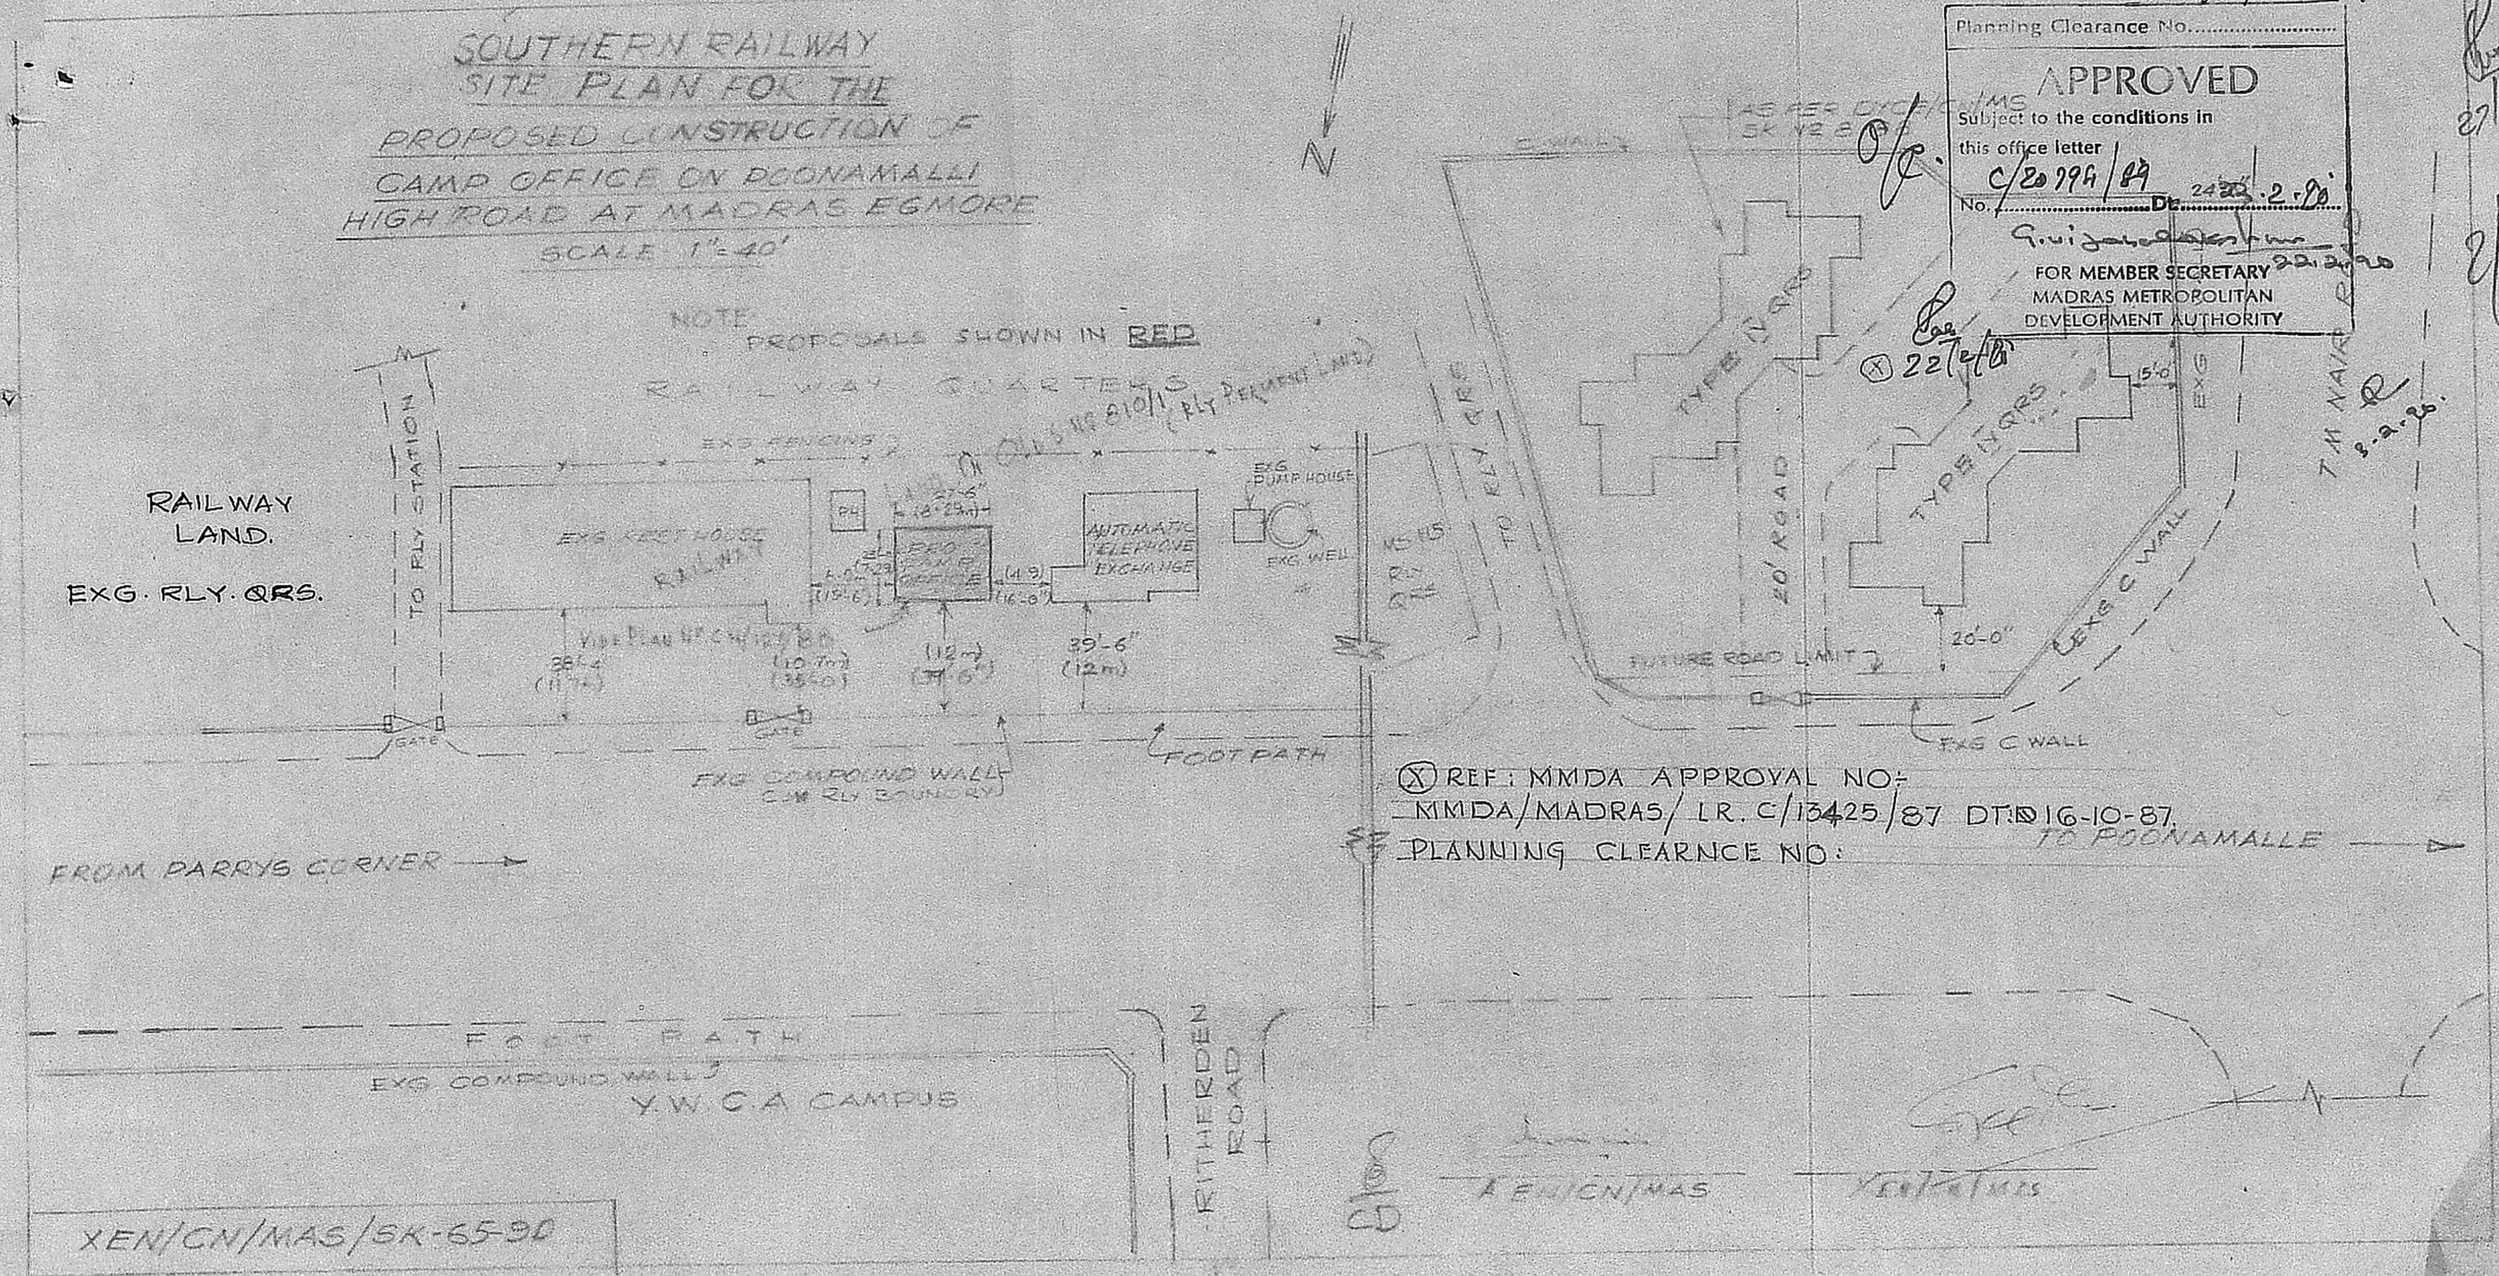

(X) REF: MMDA APPROVAL NO:-
MMDA/MADRAS/ LR. C/13425/87 DT: 16-10-87.
PLANNING CLEARNCE NO: