1

APPROVED
VIDE Lr. No. D2(3)/17858/89
Dtd. 1.95

P.P.D
L.D No: 28/90

FOR MEMBER SECRETARY
MADRAS METROPOLITAN
DEVELOPMENT AUTHORITY

31/1/90

D.NO. 89 HOUSE TAX ASSESMENT NO - 1208
" 90 " - 1209
" 22 " - 1227

PLAN SHOWING THE PROPOSED SUB DIVISION

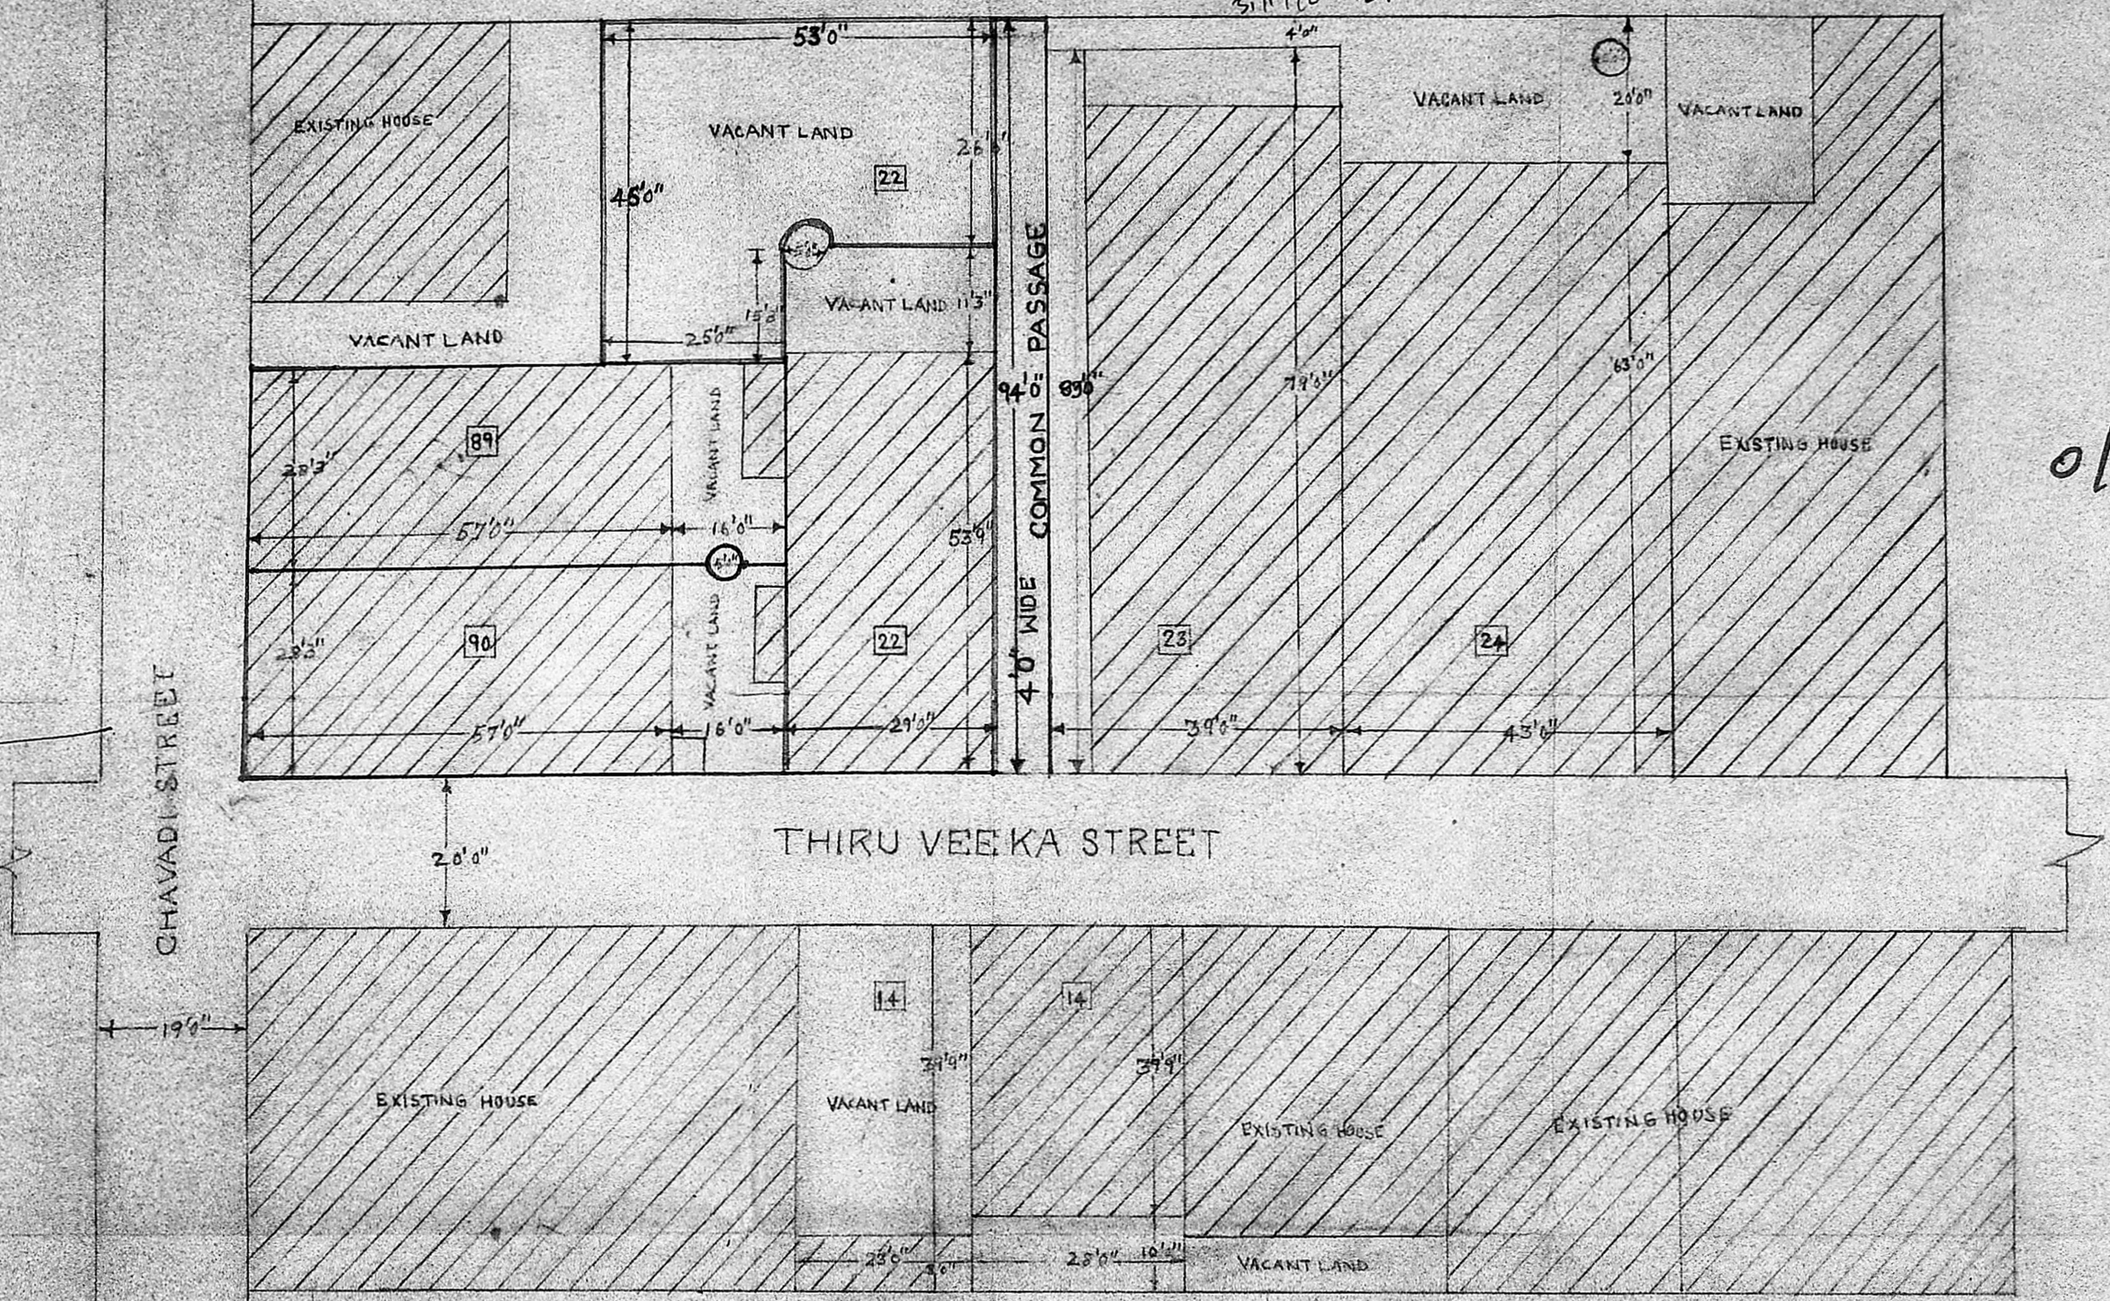

76e.73

O/C

SURVEY No 376/1 BELONGS TO No 89, 90 OF CHAVADI STREET AND No 22 OF TVK STREET IN ZAMIN PALLAVARAM

PLAN SHOWING THE PROPOSED SUB DIVISION OF EXISTING HOUSES AT DOOR NOS 89, 90 OF CHAVADI STREET AND DOOR NOS 22, 24 & 14 OF TVK STREET IN ZAMIN PALLAVARAM AND 1 SA. PALLAVARAM IN CHENGALPET TALUK IN CHENGALPET DISTRICT

SCALE - 1" : 20'0"

LICENSED SURVEYOR
V. RAMAMURTHY
LICENCED SURVEYOR
TAMBARAM MUNICIPALITY
NO.15, PANCHAYAT COLONY
CHROMEPET, MADRAS - 600 044

OWNER